


WEST. SIDE ELEVATION

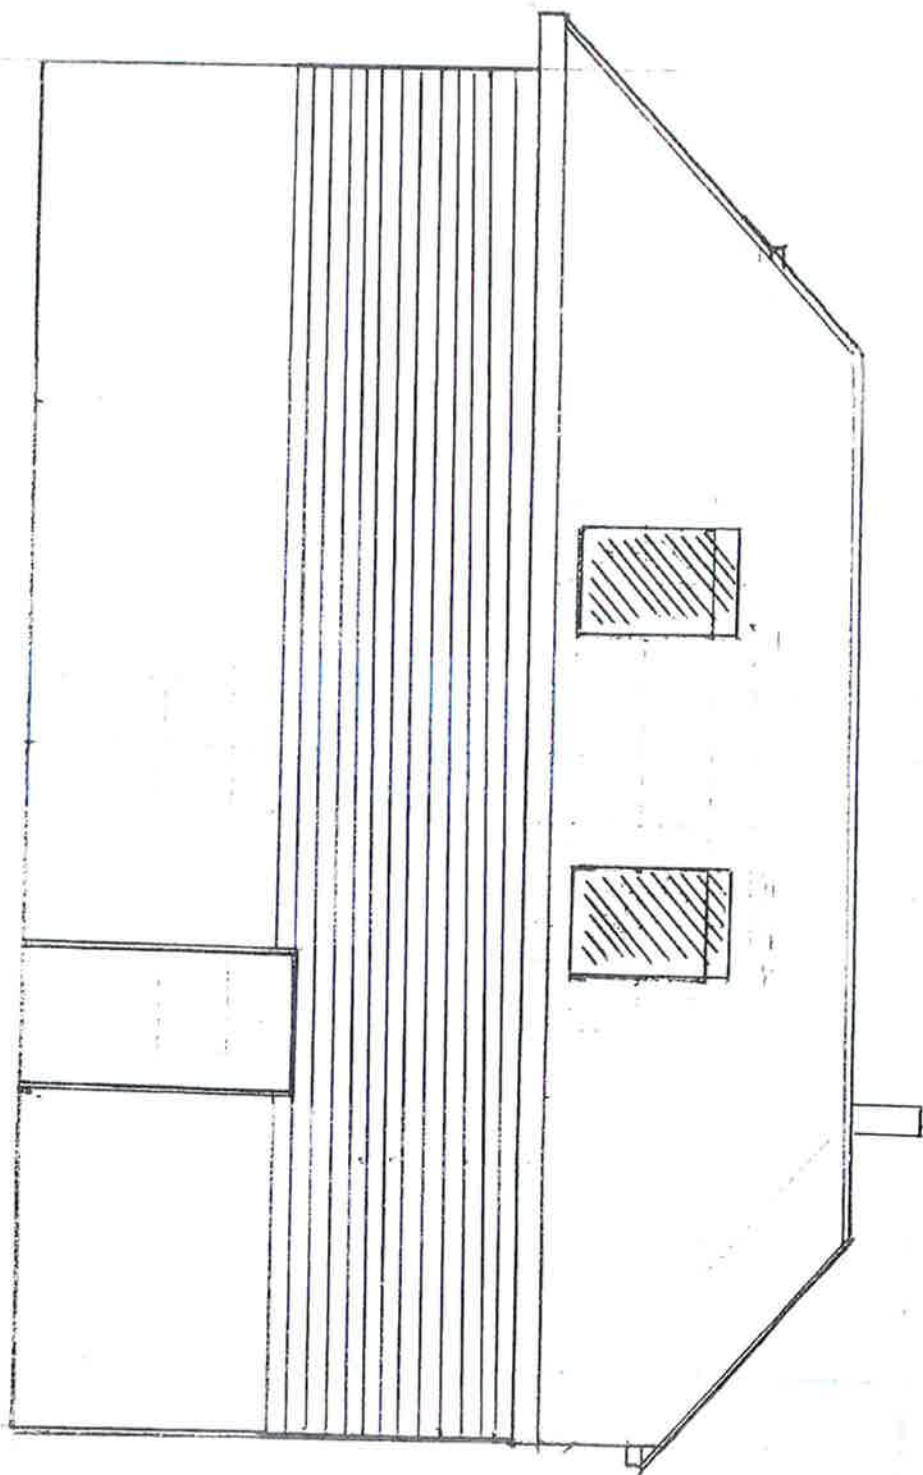

SOUTH
↓

SCALE=1:88