


BOAT HOUSE
SEA ROAD
EAST PRESTON.
W-SUSSEX

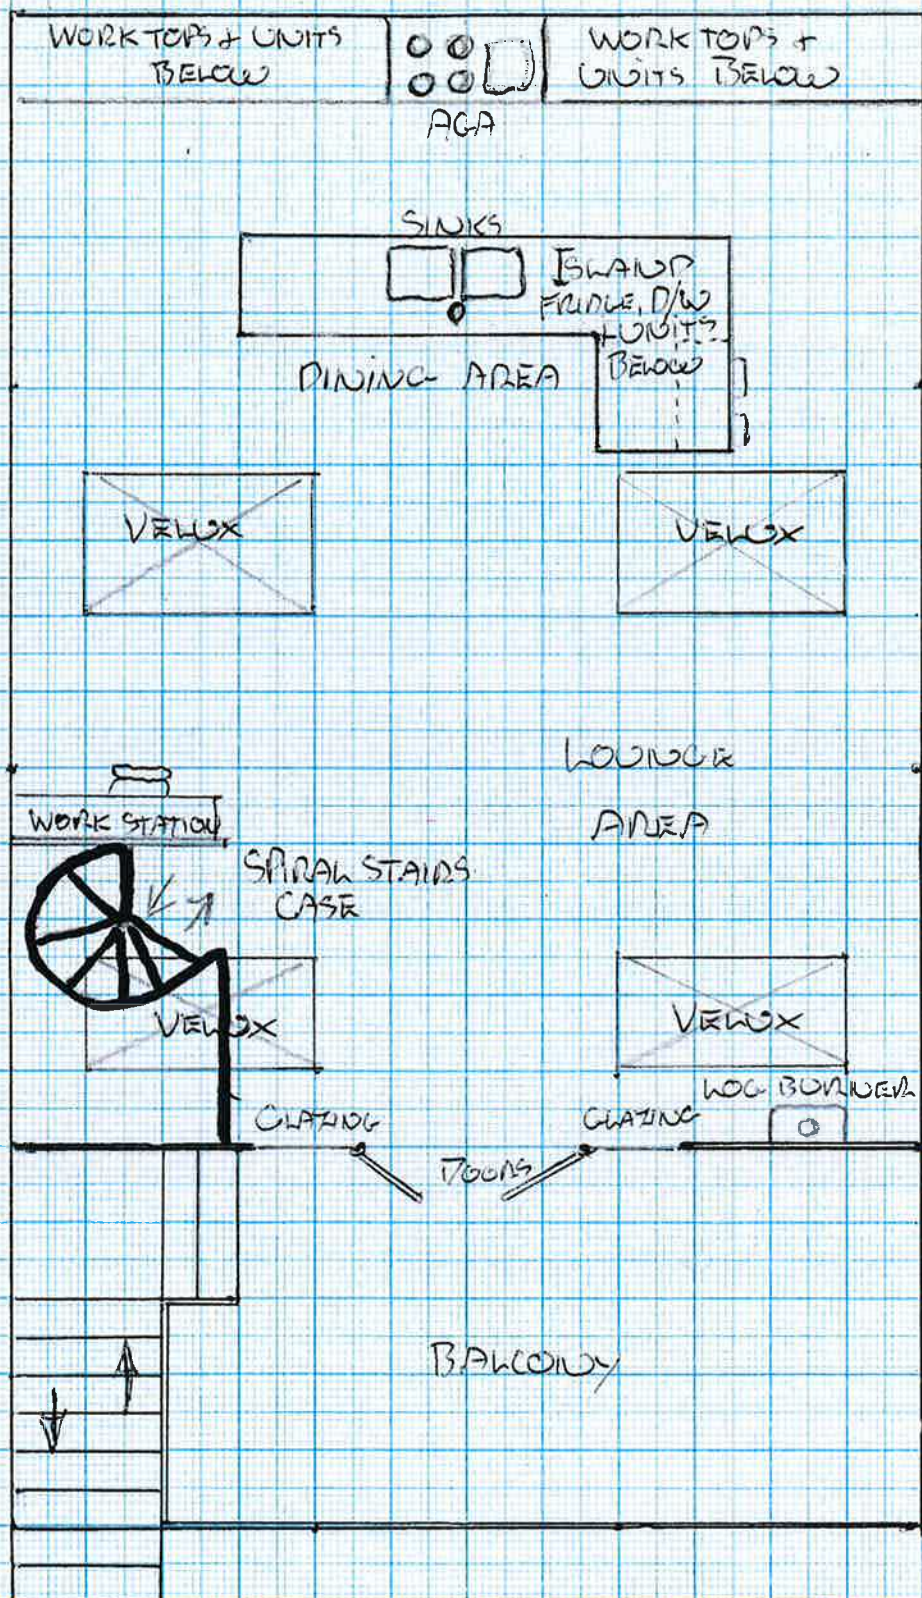

FIRST FLOOR PLAN REV. 1

SCALE:- 1:50