

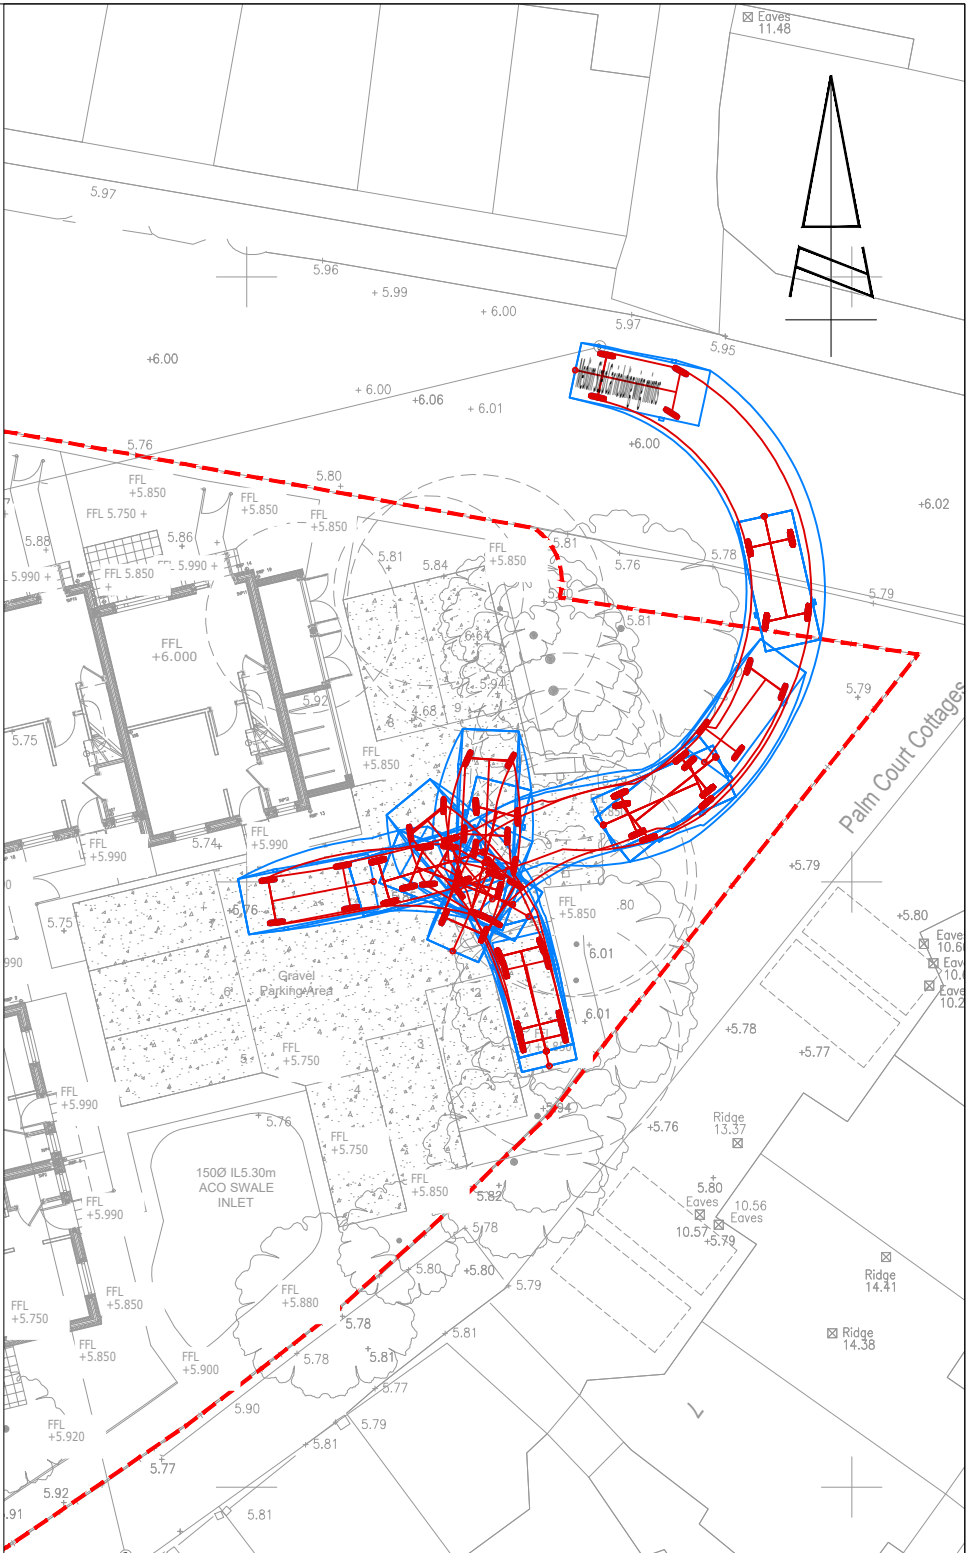


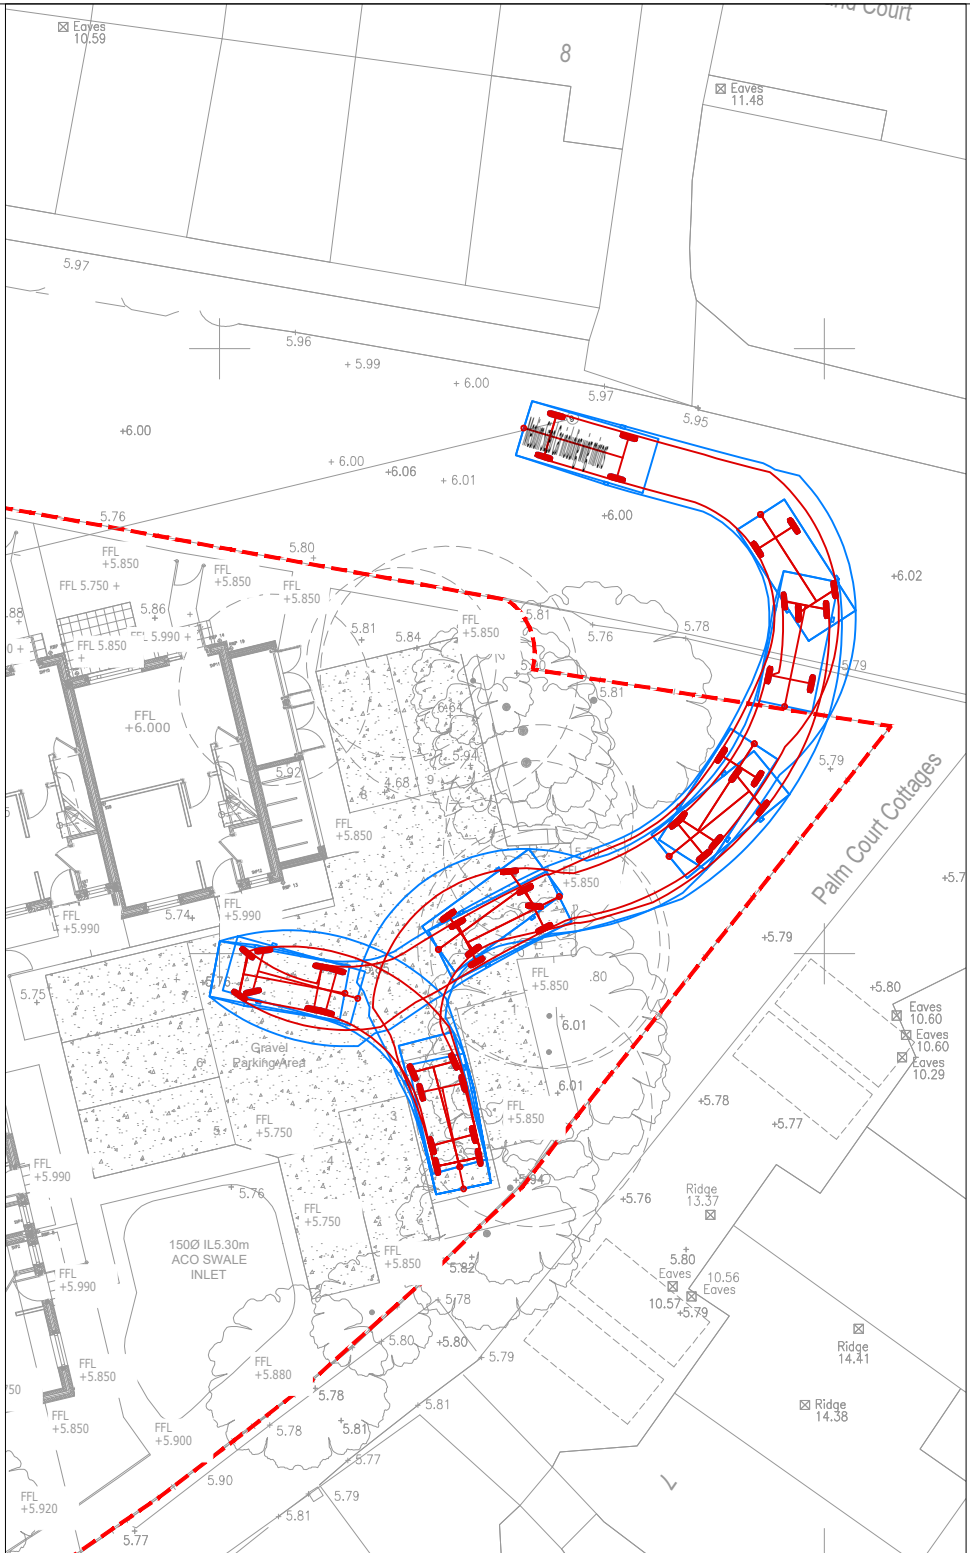

REPRODUCED FROM THE ORDNANCE SURVEY MAP WITH THE PERMISSION OF THE CONTROLLER OF HER MAJESTY'S STATIONERY OFFICE. LICENCE No. 100044286. © CROWN COPYRIGHT RESERVED.

DRAWING ISSUED FOR FEASIBILITY CONSIDERATION AND PLANNING PURPOSES ONLY. DRAWING NOT TO BE USED FOR CONSTRUCTION. I-TRANSPORT LLP ACCEPT NO RESPONSIBILITY FOR ERRORS MADE BY OTHERS IN SCALING FROM THIS DRAWING. MEASUREMENTS SHOULD BE TAKEN FROM FIGURED DIMENSIONS ONLY. CDM REQUIREMENTS CONSIDERED AT FEASIBILITY STAGE ONLY. FURTHER CONSIDERATION REQUIRED BY DETAILED DESIGN TEAM.

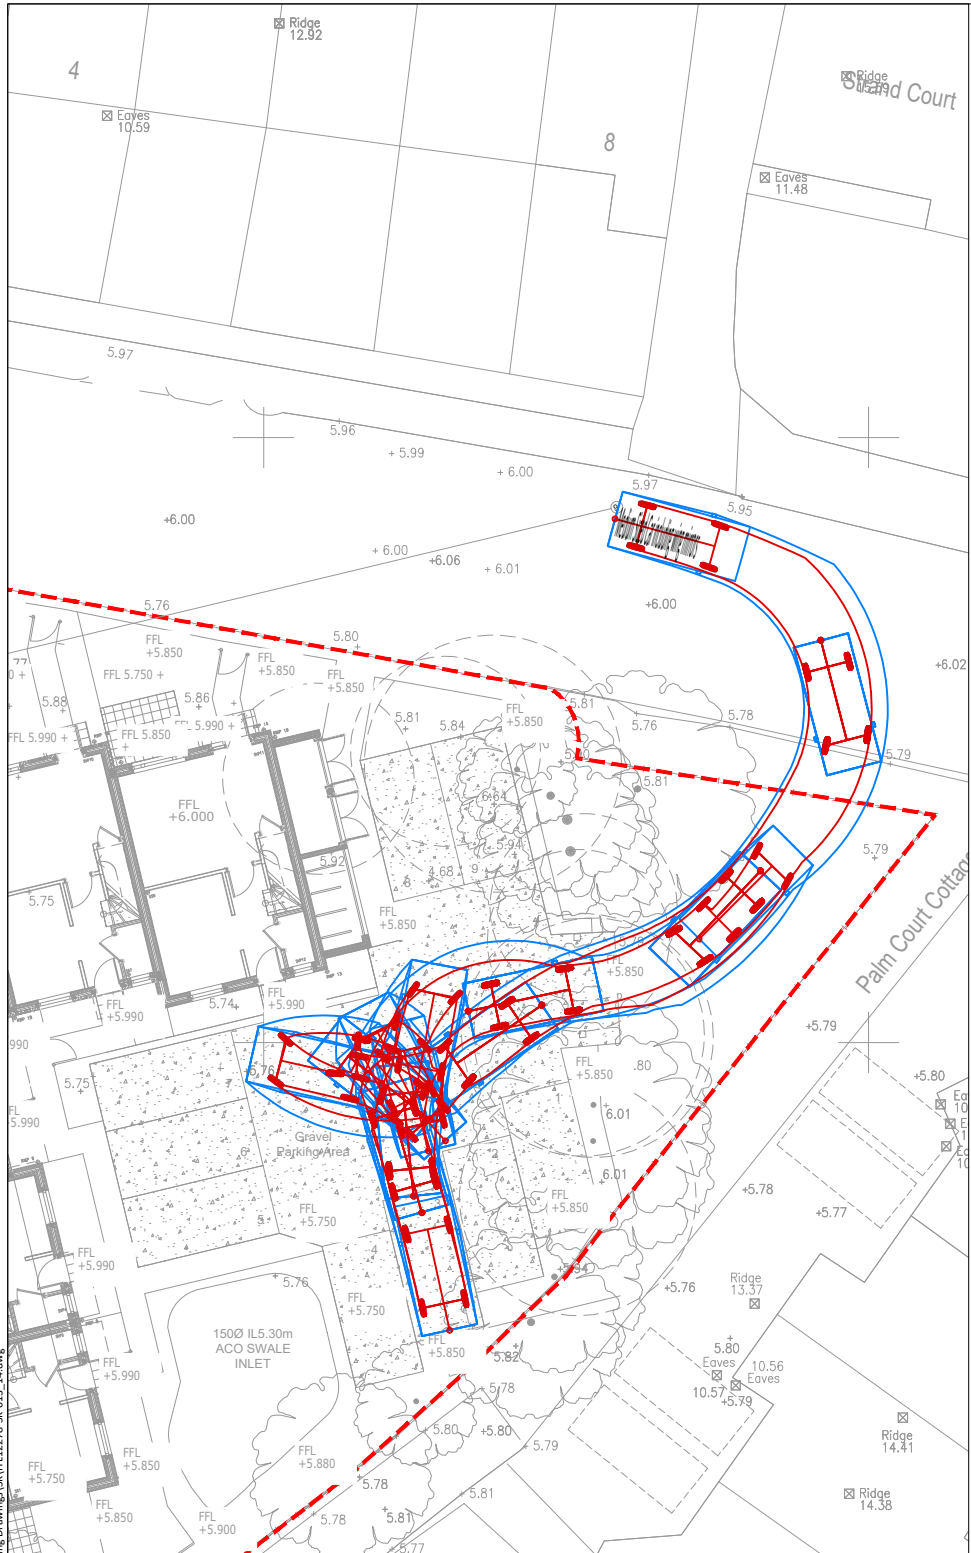

4 Lombard Street, London, EC3V 9HD

Tel: 020 7190 2820
Fax: 020 7190 2821

www.i-transport.co.uk

REV	DATE	BY	DESCRIPTION	CHK	APD
STATUS: FOR INFORMATION					

TITLE: SWEPT PATH ANALYSIS - MEDIUM CAR - INTERNAL PARKING 2 OF 2		SCALE @ A3: 1:500	CHECKED: GM	APPROVED: GM
PROJECT: SEA ROAD, EAST PRESTON		FILE REF: ITL12278	DRAWN: JB	DATE: 12.12.18
CLIENT: ROCCO HOMES		DRAWING No: ITL12278-SK-014		
		PROJECT No: ITL12278		REV: