

ARUN DISTRICT COUNCIL
superseded 22/02/08


EP/184/07
12 DEC 2007

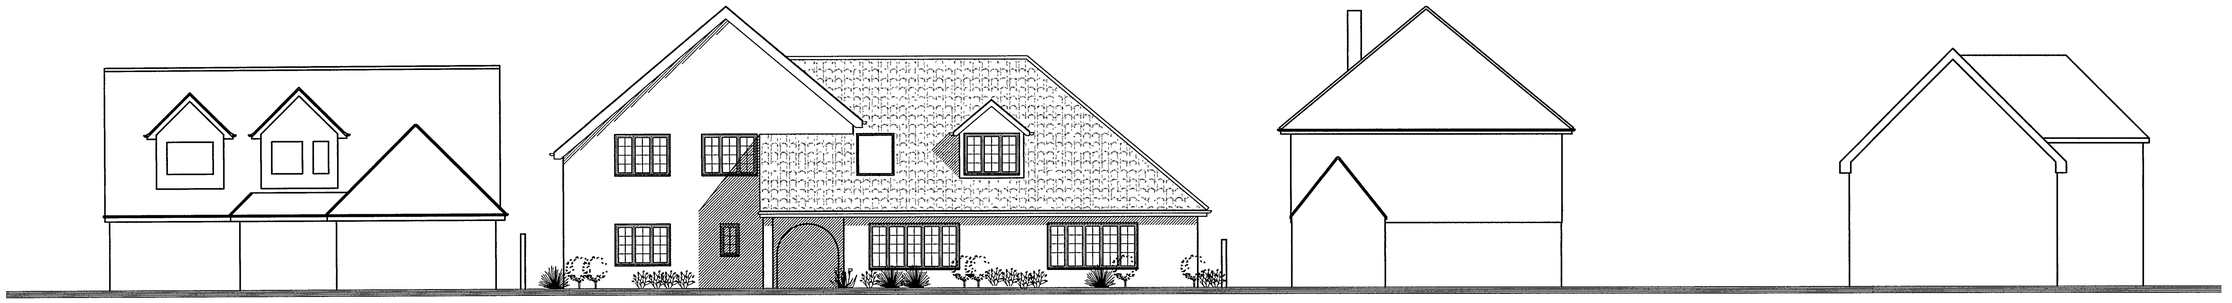


street elevation 1:100

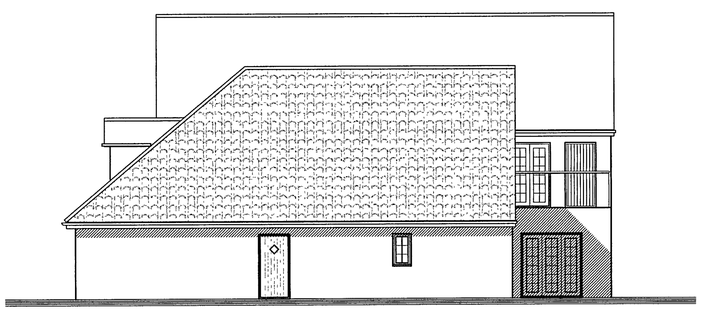


south elevation 1:100

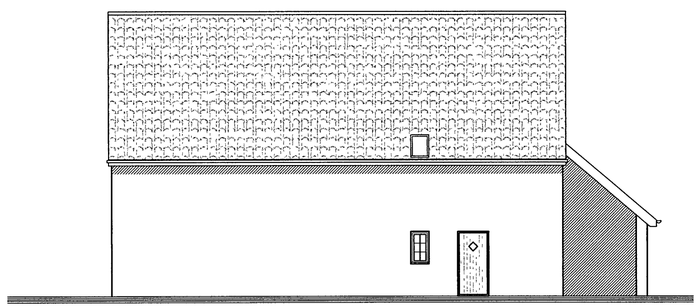


north elevation 1:100

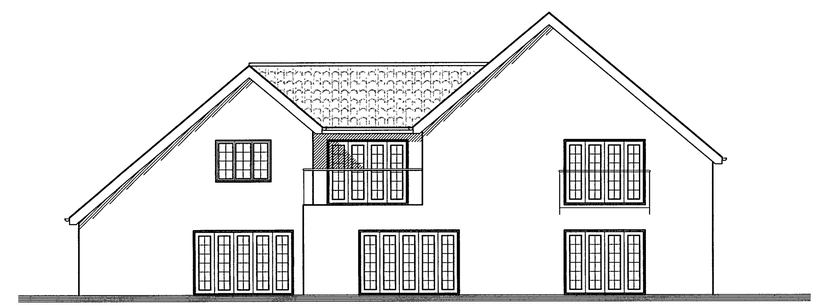


east elevation 1:100

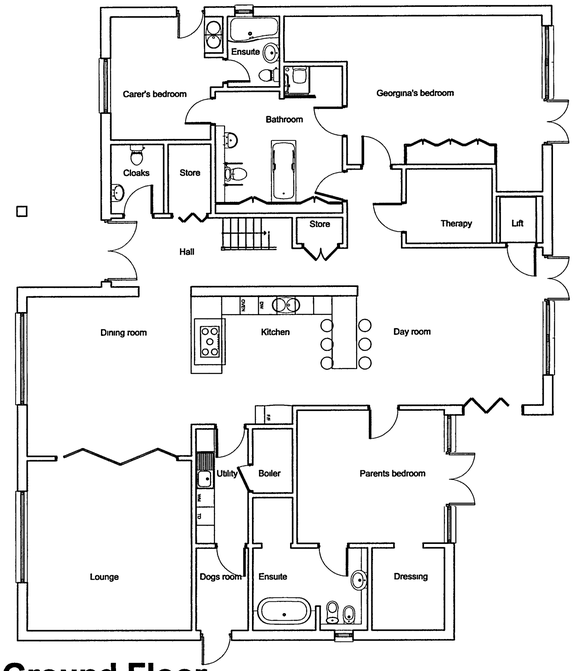

Ground Floor 1:100

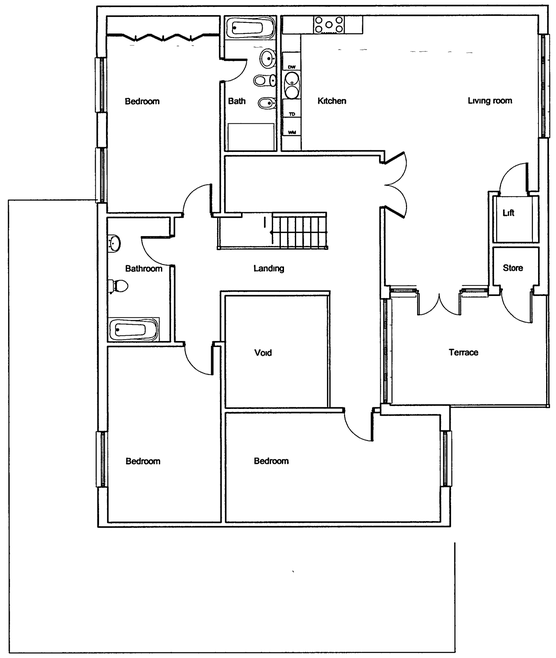

First Floor 1:100

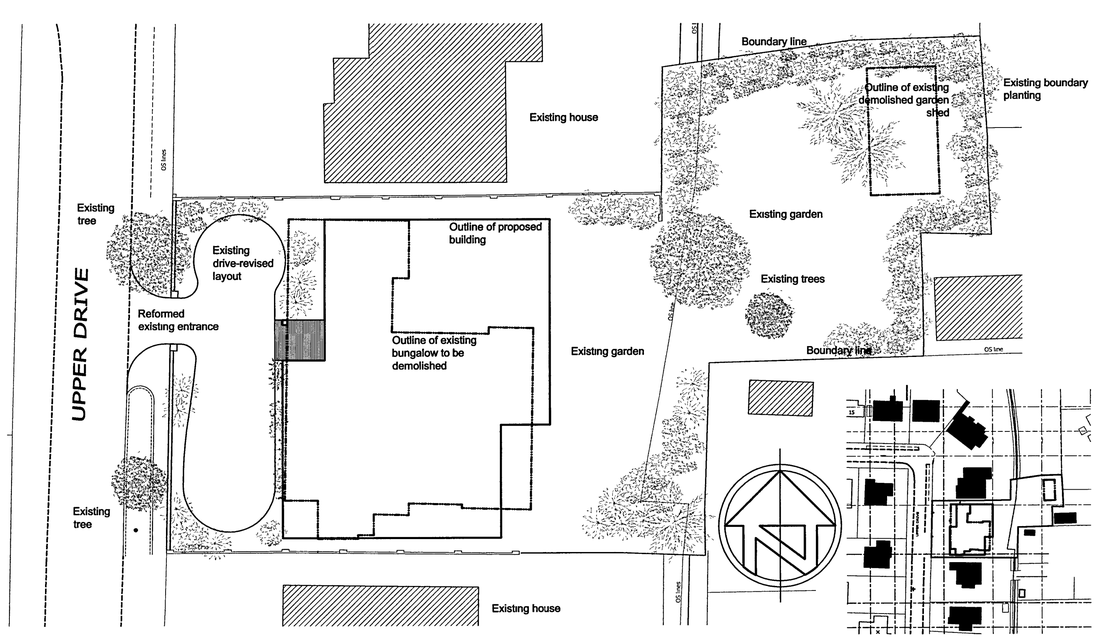

Site Plan 1:200

Location Plan 1:1250

5 Upper Drive East Preston

Proposed New Dwelling

HUNTER+PARTNERS
Sussex Business Village, Lake Lane, Barnham
West Sussex PO22 OAA
T 01243 558750 F. 01243 554923
mail@hunterpartners co.uk www hunters.co.uk

DRAWING:	
PL01	
SCALE:	REV:
1:100@A1	03