

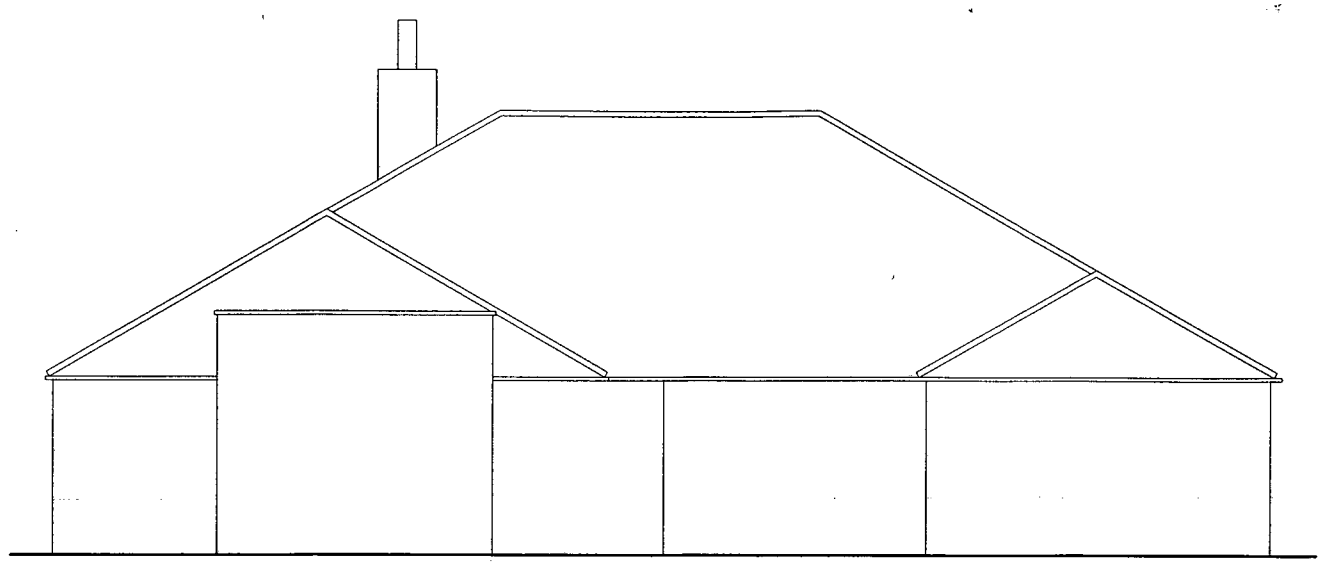



south elevation 1:100

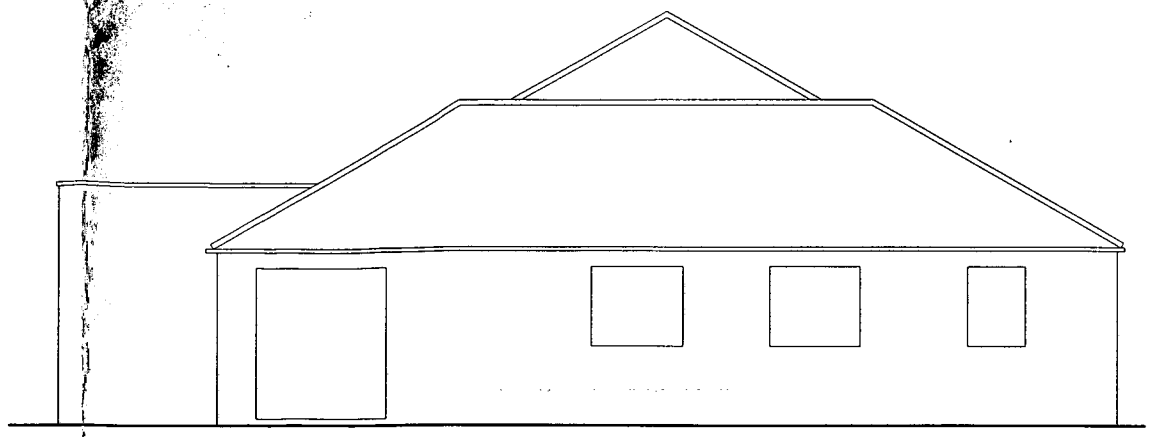

east elevation 1:100

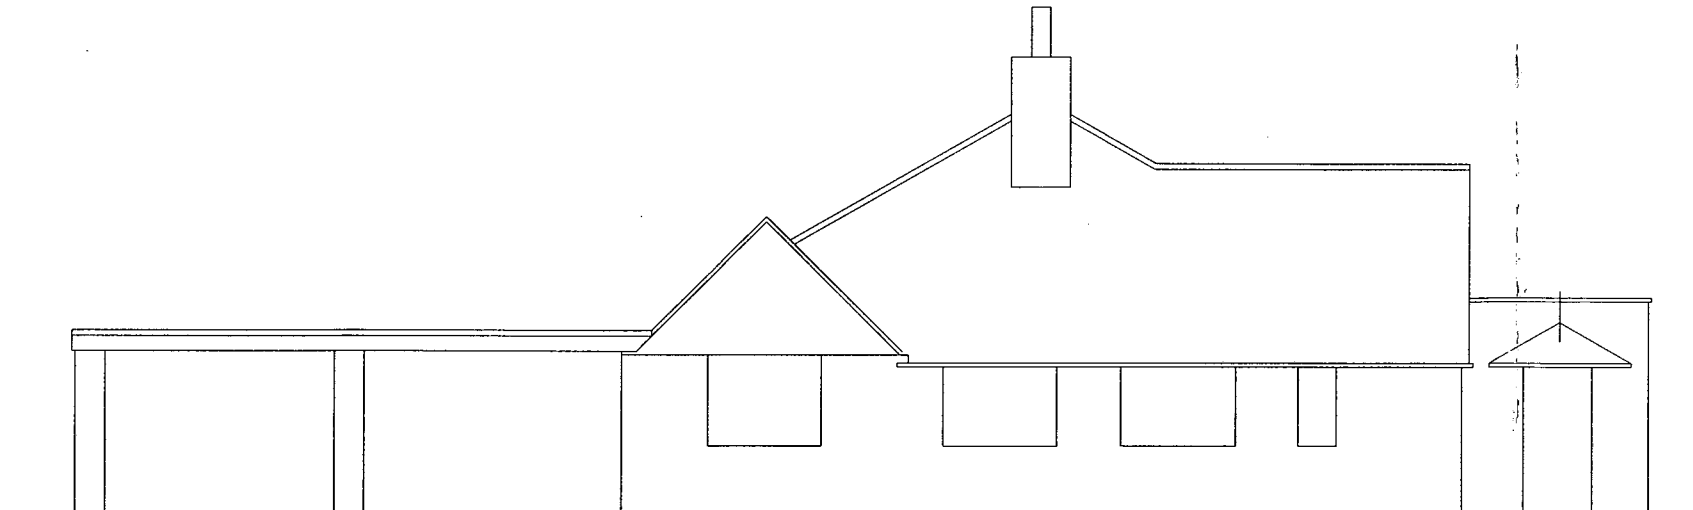

west elevation 1:100

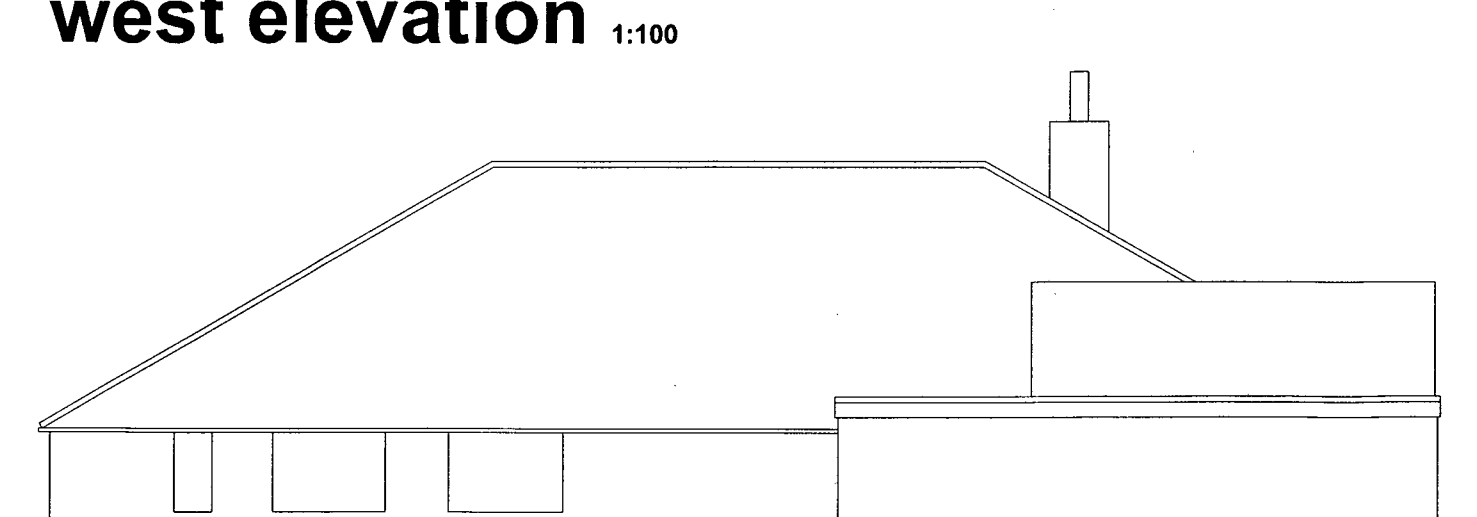

north elevation 1:100

Rev	Date	Revisions	Initials

EP/184/07

12 DEC 2007

Status

HUNTER+PARTNERS

Sussex Business Village
Lake Lane Barnham West Sussex PO22 0AA
Tel 01243 558750 Fax 01243 554923
E-mail: mail@hunterpartners.co.uk

Project
5 UPPER DRIVE
EAST PRESTON

Drawing
EXISTING ELEVATIONS

Sheet SHEET INDEX of TOTAL SHEETS

Use figured dimensions: do not scale from drawing.
All levels and dimensions are to be checked on site.
Drawing to be read in conjunction with all relevant documents.
© Hunter & Partners South Limited. All rights reserved.

Date	Nov-07		
Drawn	AWM	Checked	####
Scale	1:100		

CAD ref	Y9451 GANDER HOUSE - LAYOUT OP6C.DWG
Paper size	A3
Layout ref	A3 GF
Pen ref	HUNTERS STANDARD.CTB

Drawing No
Y9451 S01 rev 00

ARUN DISTRICT COUNCIL:EP/184/07/ 21/12/2007