

ARUN DISTRICT COUNCIL:EP/184/07/ 21/12/200
substitution 22/02/08


ARUN DISTRICT COUNCIL
No. EP 184 07
SUBSTITUTION
RECEIVED 22 FEB 2008

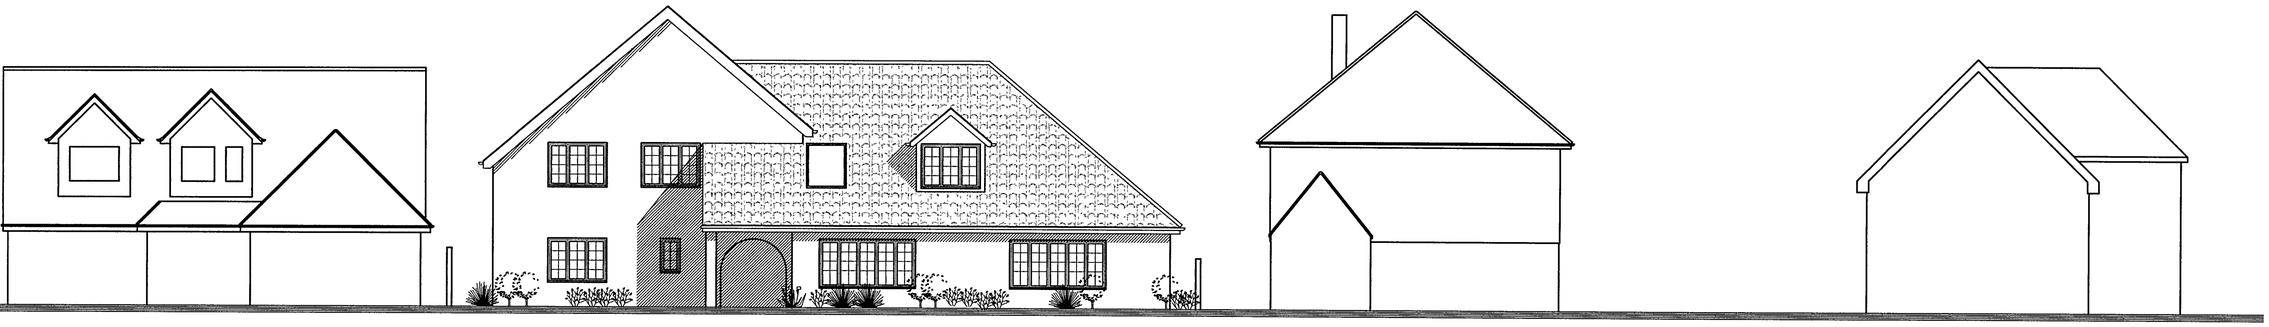


street elevation 1:100

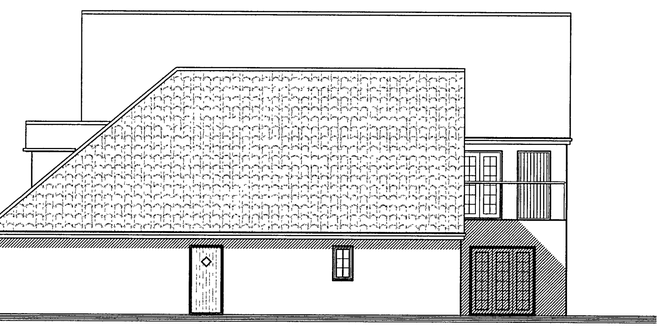


south elevation 1:100

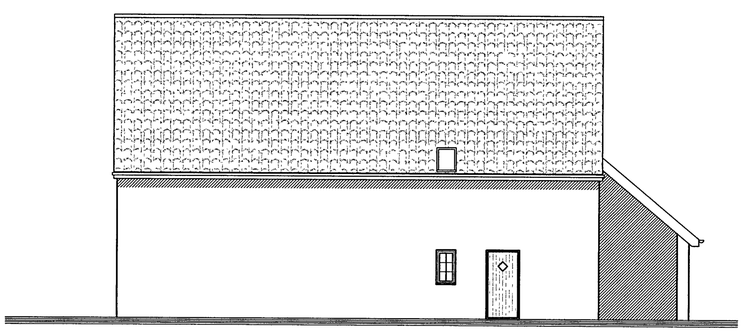


north elevation 1:100

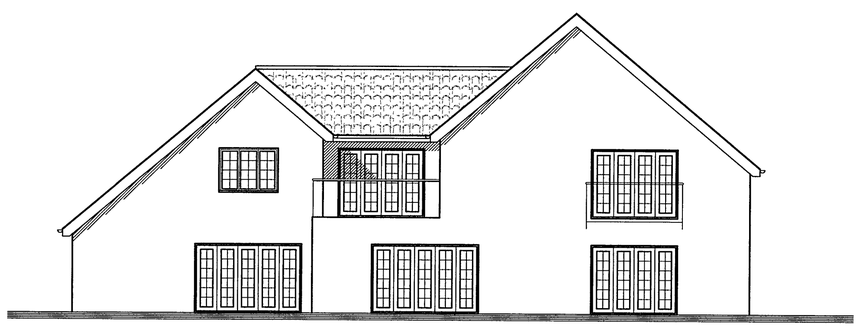


east elevation 1:100

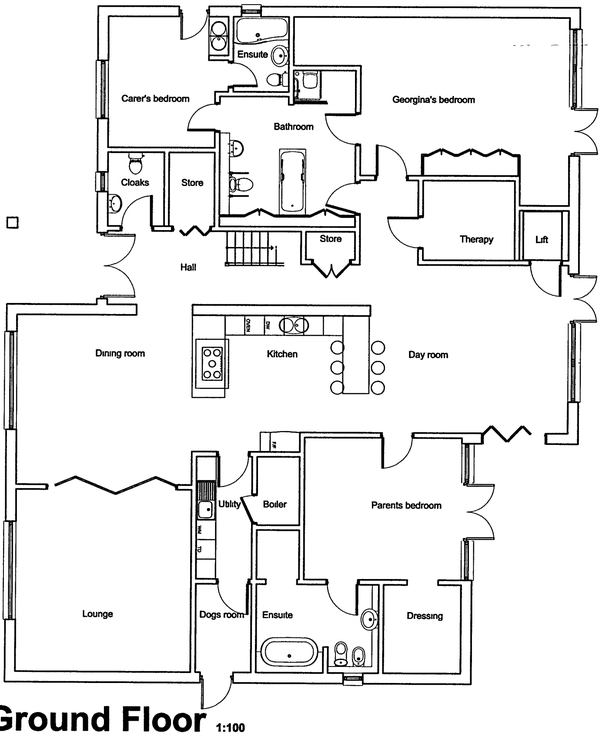

Ground Floor 1:100

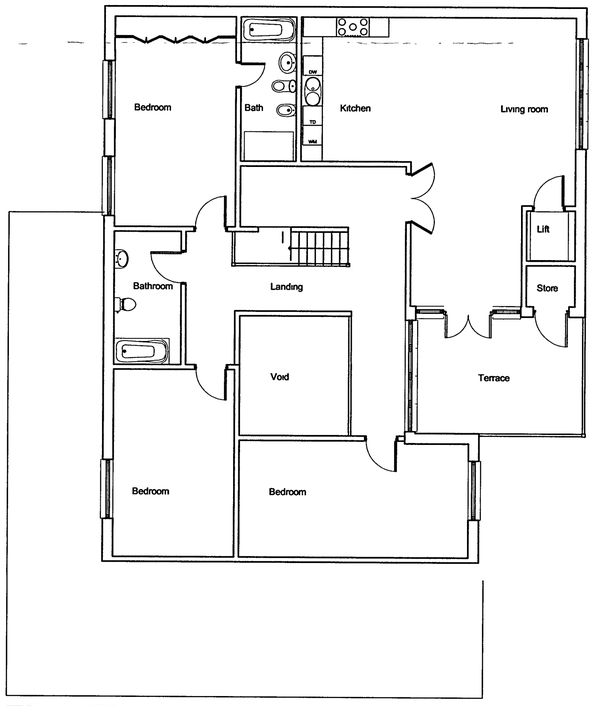

First Floor 1:100

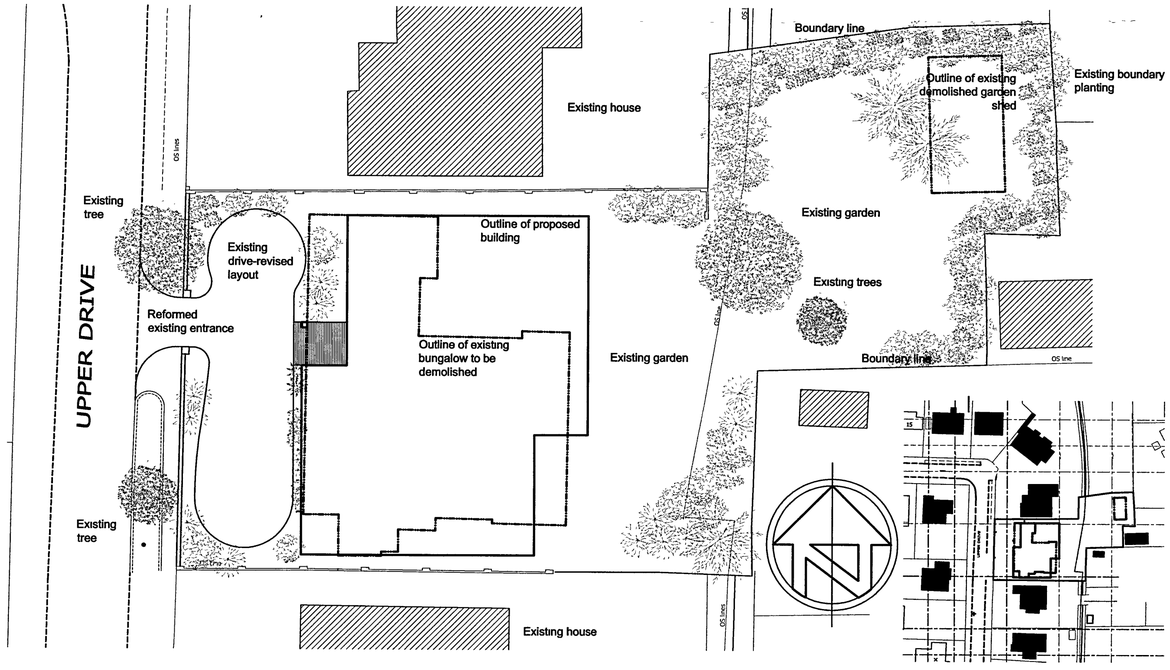

Site Plan 1:200

Location Plan 1:1250

5 Upper Drive East Preston

Proposed New Dwelling

HUNTER+PARTNERS
Sussex Business Village, Lake Lane, Barnham
West Sussex PO22 OAA
T 01243 558750 F. 01243 554923
mail@hunterpartners.co.uk www.hunters.co.uk

DRAWING:	
PL01	
SCALE:	REV:
1:100@A1	04