

NOTES

DO NOT SCALE OFF THIS DRAWING EXCEPT FOR PLANNING PURPOSES
ALL DIMENSIONS SHOULD CHECKED ON SITE PRIOR TO COMMENCEMENT OF WORK
ALL GOODS MATERIALS AND WORKMANSHIP MUST CONFORM WITH CURRENT BUILDING REGULATIONS, BRITISH STANDARDS AND CODES OF PRACTICE
COPYRIGHT OF THIS DRAWING IS RETAINED BY GARRY MOUNT CHARTERED ARCHITECTURAL TECHNOLOGIST AND IT MUST NOT BE REPRODUCED WITHOUT WRITTEN CONSENT

REV	DATE	BY	AMENDMENT
CLIENT			

JOB TITLE

Dearden Homes


Proposed development at
Beechlands Close, East Preston

DRAWING TITLE		
Partial elevations of existing building showing proposed new stairs		

DATE	SCALE	DRAWN BY	
Nov 2018		CHECKED BY	
JOB NO.	DRAWING NO.	REVISION	
1804	2.04		

Garry Mount MCIAI
Chartered Architectural Technologist

34 Penny Acre
Chichester
West Sussex
PO19 6DY
Tel : 07951 332812 email : garrymount@gmail.com

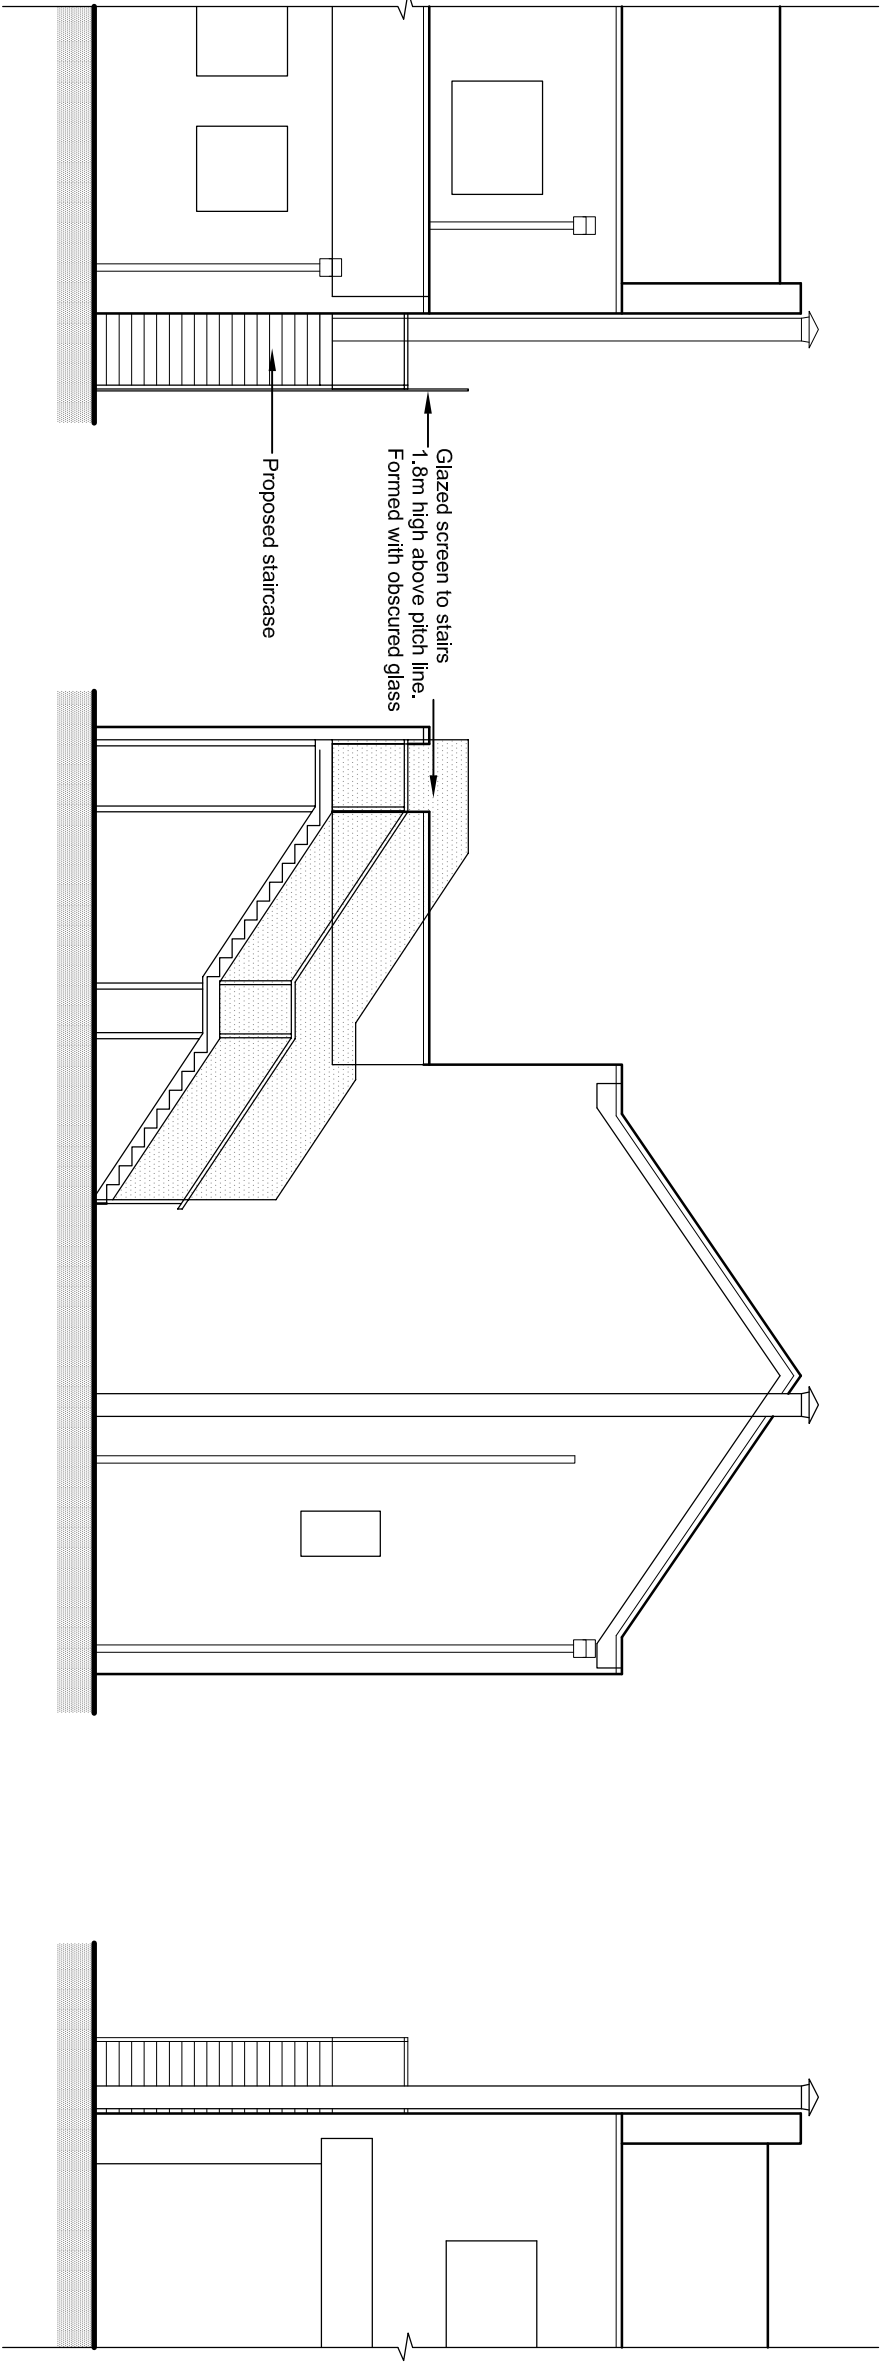

Part Elevations of existing building

