

ARUN DISTRICT COUNCIL EP/186/07

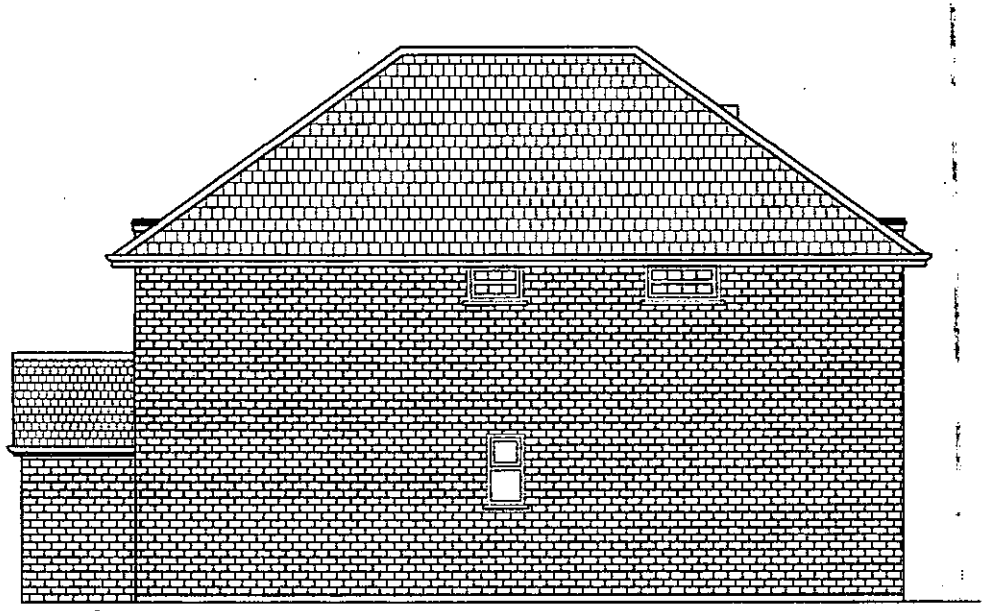

SIDE (west)

NEW HOUSE
- SIDE
ELEVATION
- WEST (As
Built) 1:100

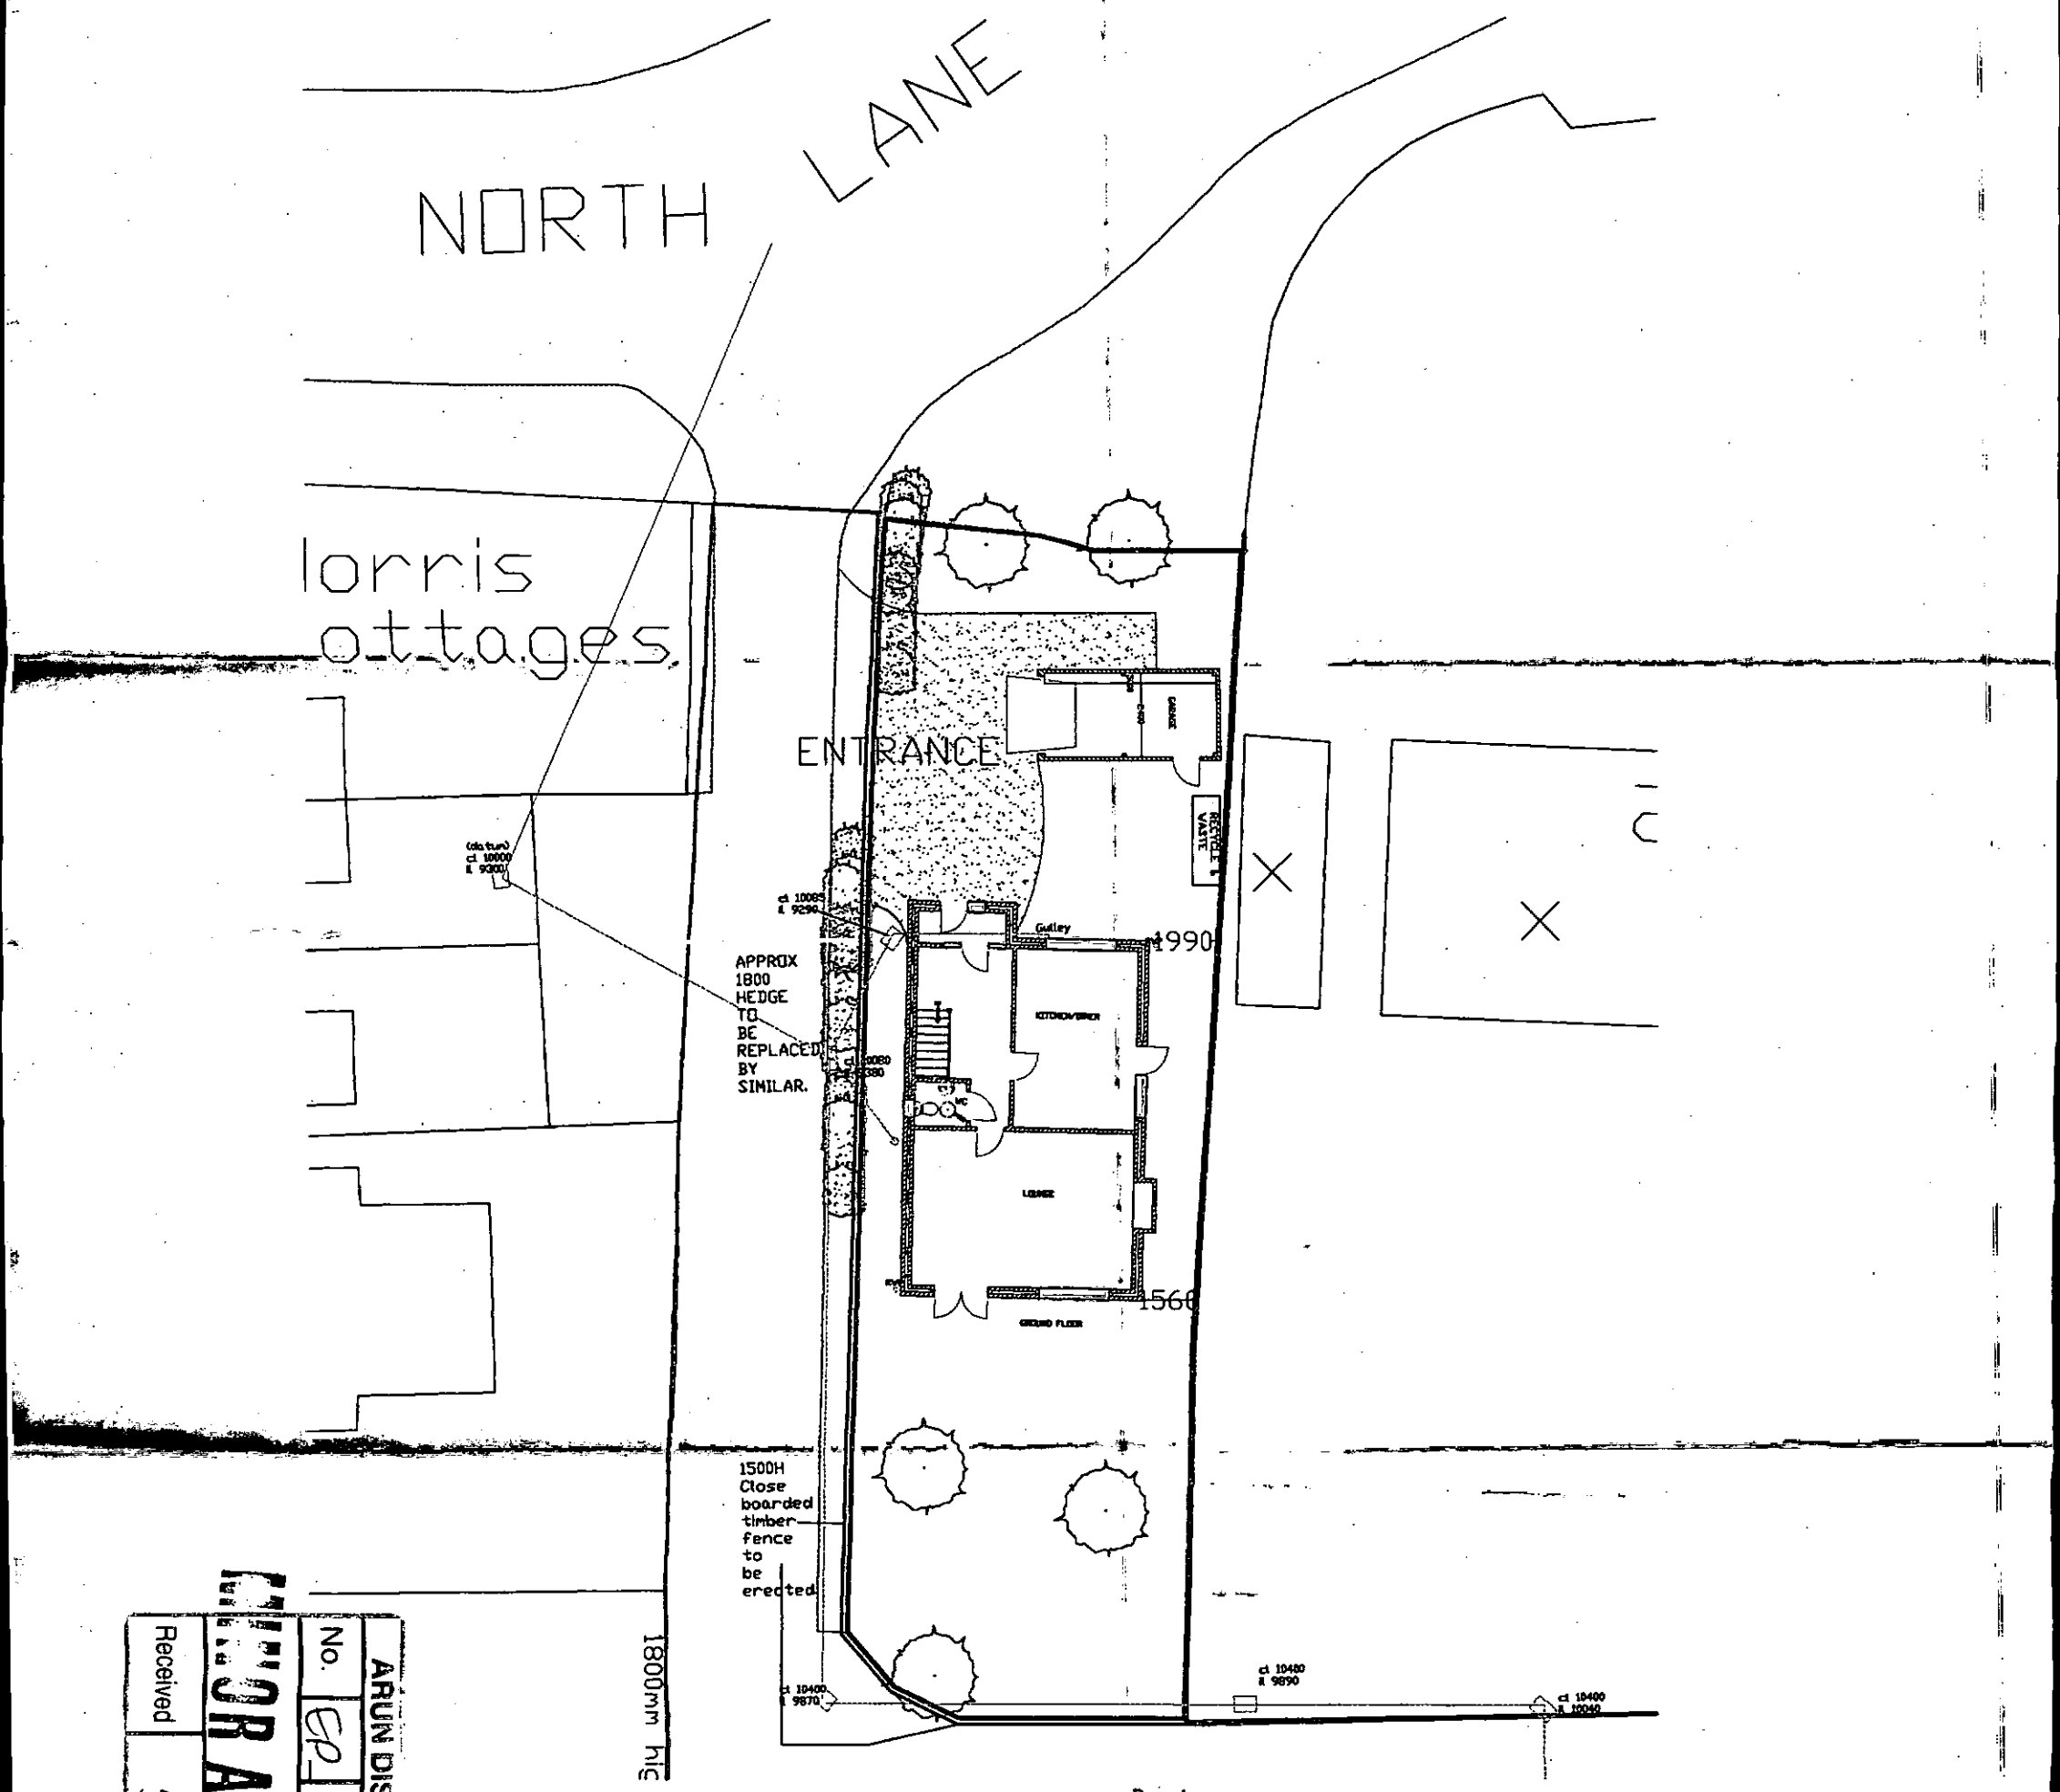

Border
treatment
to New
House 1:200

SCALE as shown
DATE 29 01 09
DRAWING NUMBER 7057/Amend 1

FOR AMENDMENT
ARUN DISTRICT COUNCIL
No. EP/186/07
Received 5-2-09

All dimensions to be checked on site prior to commencement of work, except for planning purposes.
This drawing is the copyright of
CALDOTEC LTD

CALDOTEC LTD
41 WILLOWHAYNE AVE
EAST PRESTON
WEST SUSSEX Telephone

NEW HOUSE
EP186/07
Norris Cottages, North Lane
East Preston