


STREET SCENE 1:100

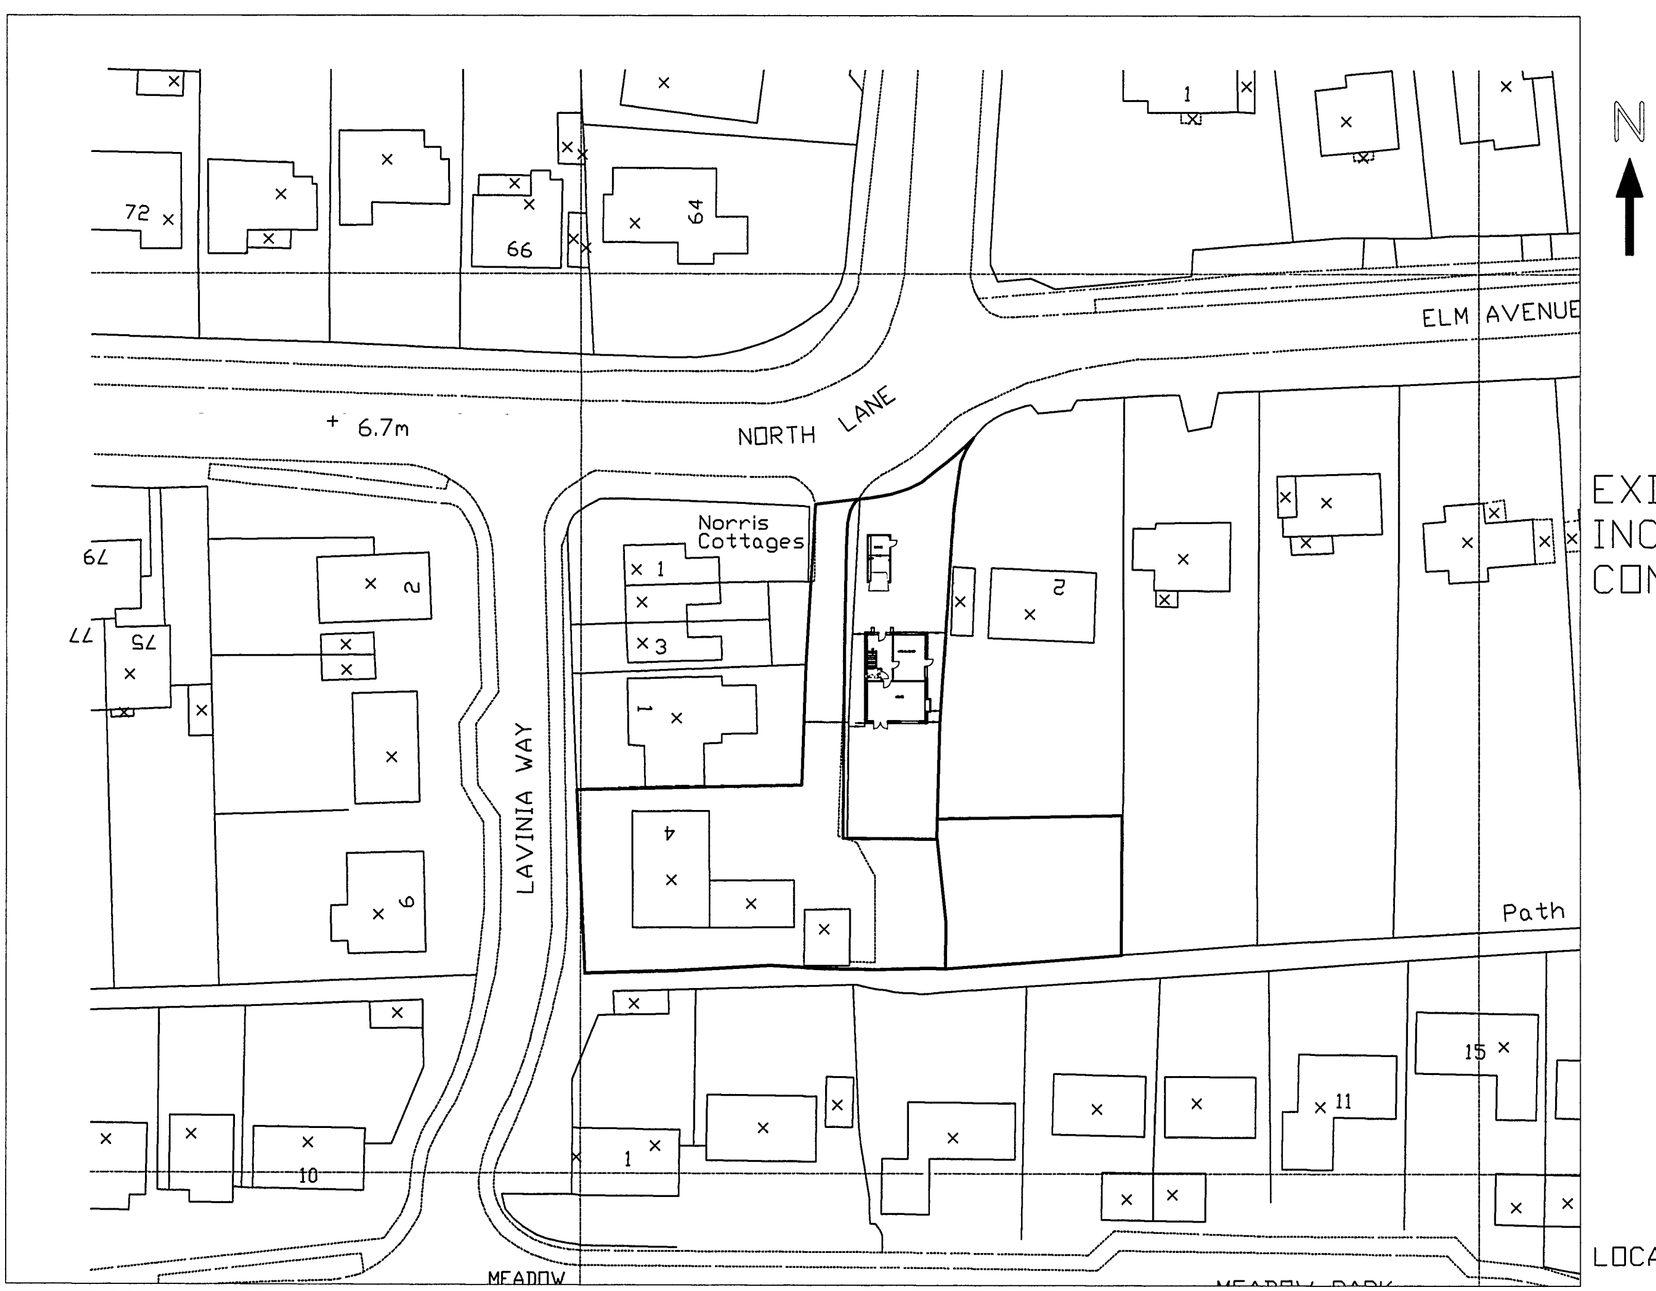

N

EXISTING LOCATION - INCORPORATING PLANNING CONSENT NO. EP/118/07 1:500

LOCATION 1:500

ARUN DISTRICT COUNCIL

No.	EP	187	07	
RECEIVED				

All dimensions to be checked on site prior to commencement of work, except for planning purposes.

This drawing is the copyright of CALDOTEC LTD and may not be copied, altered or reproduced in any way without written authority.

CALDOTEC LTD
41 WILLOWHAYNE AVE
EAST PRESTON
WEST SUSSEX
BN16 1PL
Telephone
01903 859176

EXISTING STREET SCENE & LOCATION

4 Norris Cottages
East Preston
West Sussex
BN16 1HG

CLIENT MAY

Issue	Details	By	Date
01	Existing	AS	08/08/07

SCALE AS SHOWN
DATE 08/08/07
DRAWING NUMBER 7057 01