



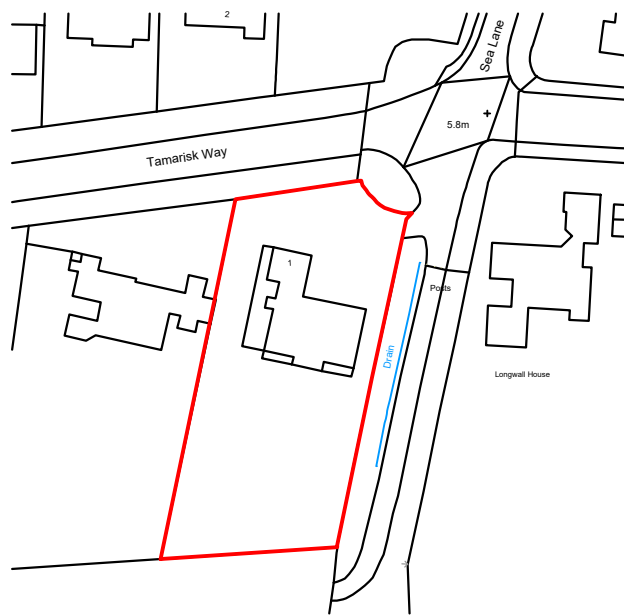


Mapping contents (c) Crown copyright and database rights 2018 Ordnance Survey 100035207


Location 1:1250

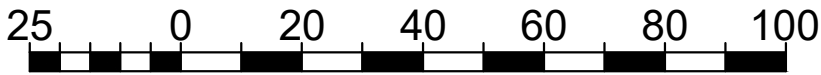

Scale Bar 1:1250

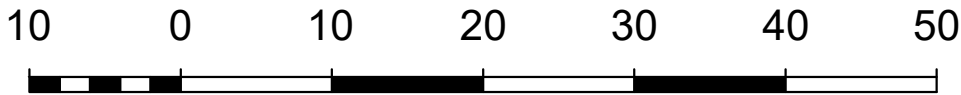

Scale Bar 1:500

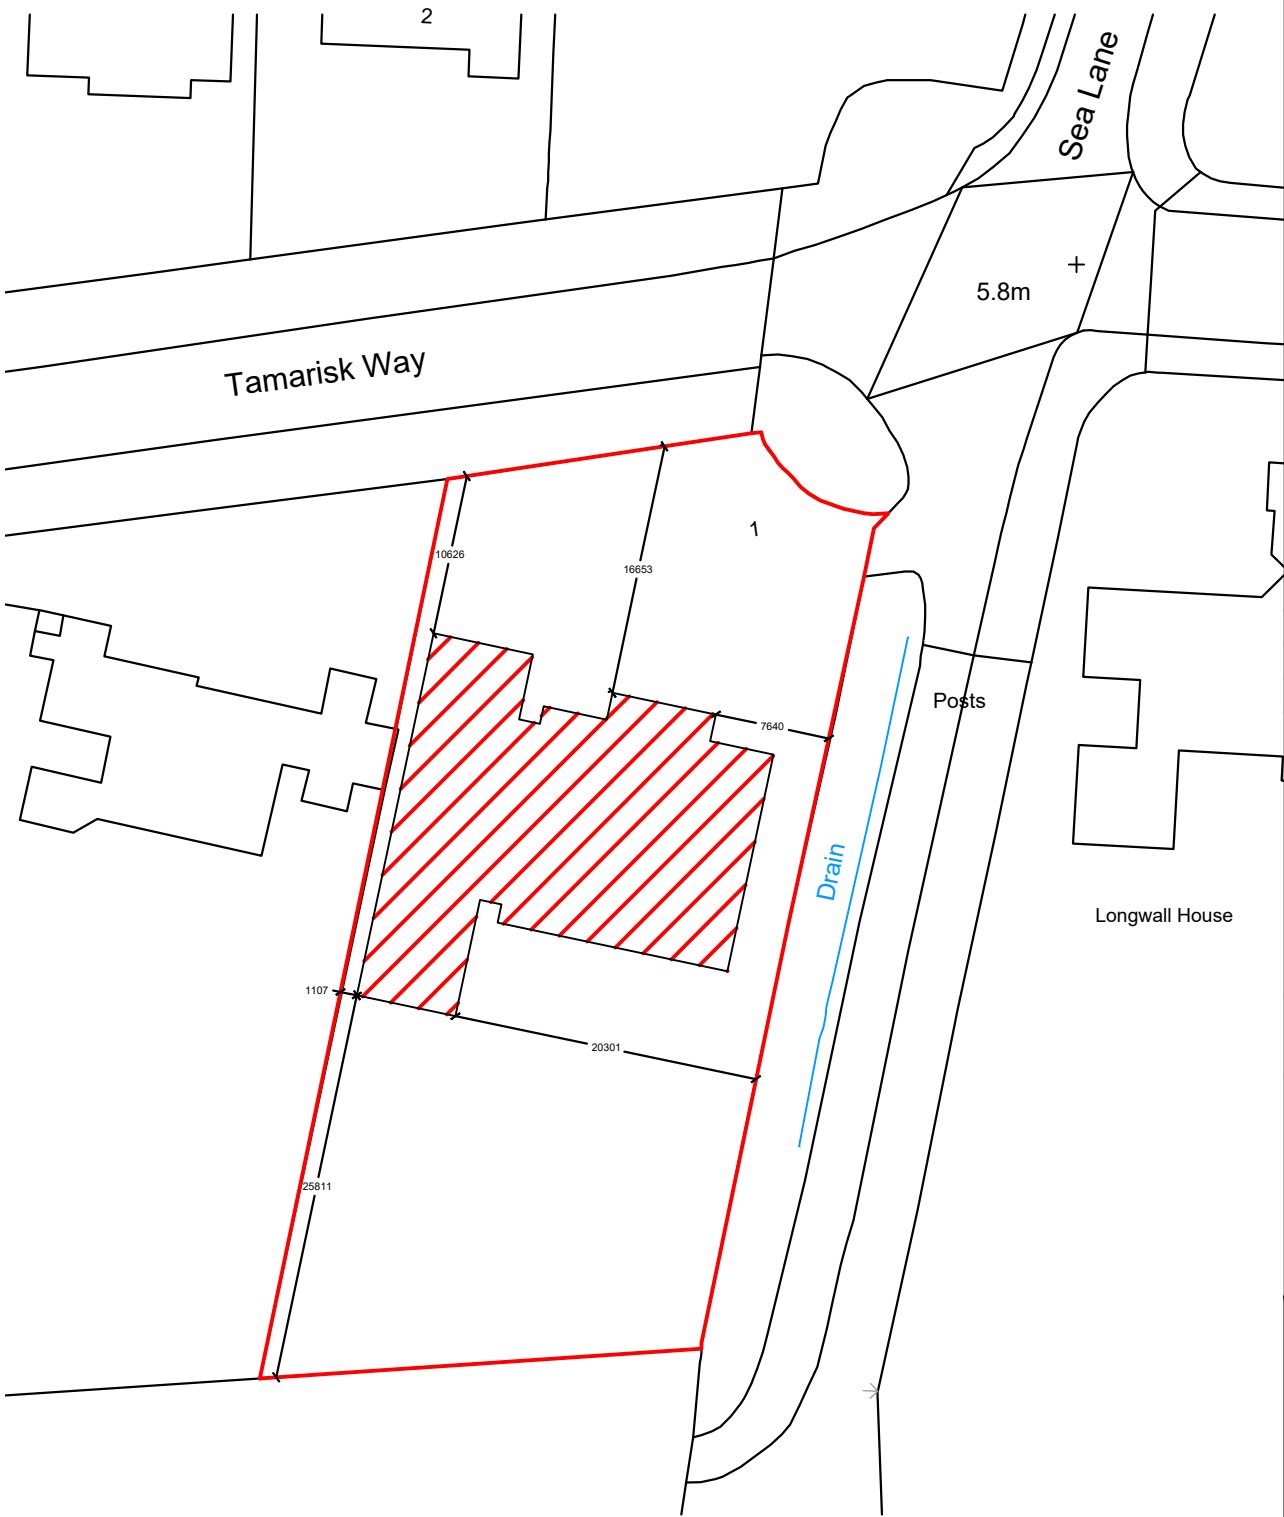

Block 1:500

NOTES

DO NOT SCALE OFF THIS DRAWING, EXCEPT FOR PLANNING PURPOSES
CHECK ALL DIMENSIONS ON SITE BEFORE ANY WORK IS COMMENCED
ALL GOODS MATERIALS AND WORKMANSHIP MUST CONFORM WITH CURRENT BUILDING REGULATIONS, BRITISH STANDARDS AND CODES OF PRACTICE
COPYRIGHT OF THIS DRAWING IS RETAINED BY THE ARCHITECT AND IT MUST NOT BE REPRODUCED WITHOUT WRITTEN CONSENT

REV	DATE	BY	AMENDMENT
A	02.01.19	RM	Planning amends. - dimensions



folkes architects

t. 01903 868629
info@folkesarchitects.co.uk

The Old Forge
6 Church Street
Storrington
West Sussex
RH20 4LA

CLIENT
Mr Mark Nicholls

JOB TITLE
1 Tamarisk Way
East Preston
West Sussex
BN16 2TF

DRAWING TITLE
Location & Block Plans
PLANNING ISSUE

DATE	SCALE	DRAWN BY
20.12.18	Shown on A3	RM
		CHECKED BY MF

JOB NO.	DRAWING NO.	REVISION
18006	1.00	A