



21, WARREN CRESCENT, EAST PRESTON

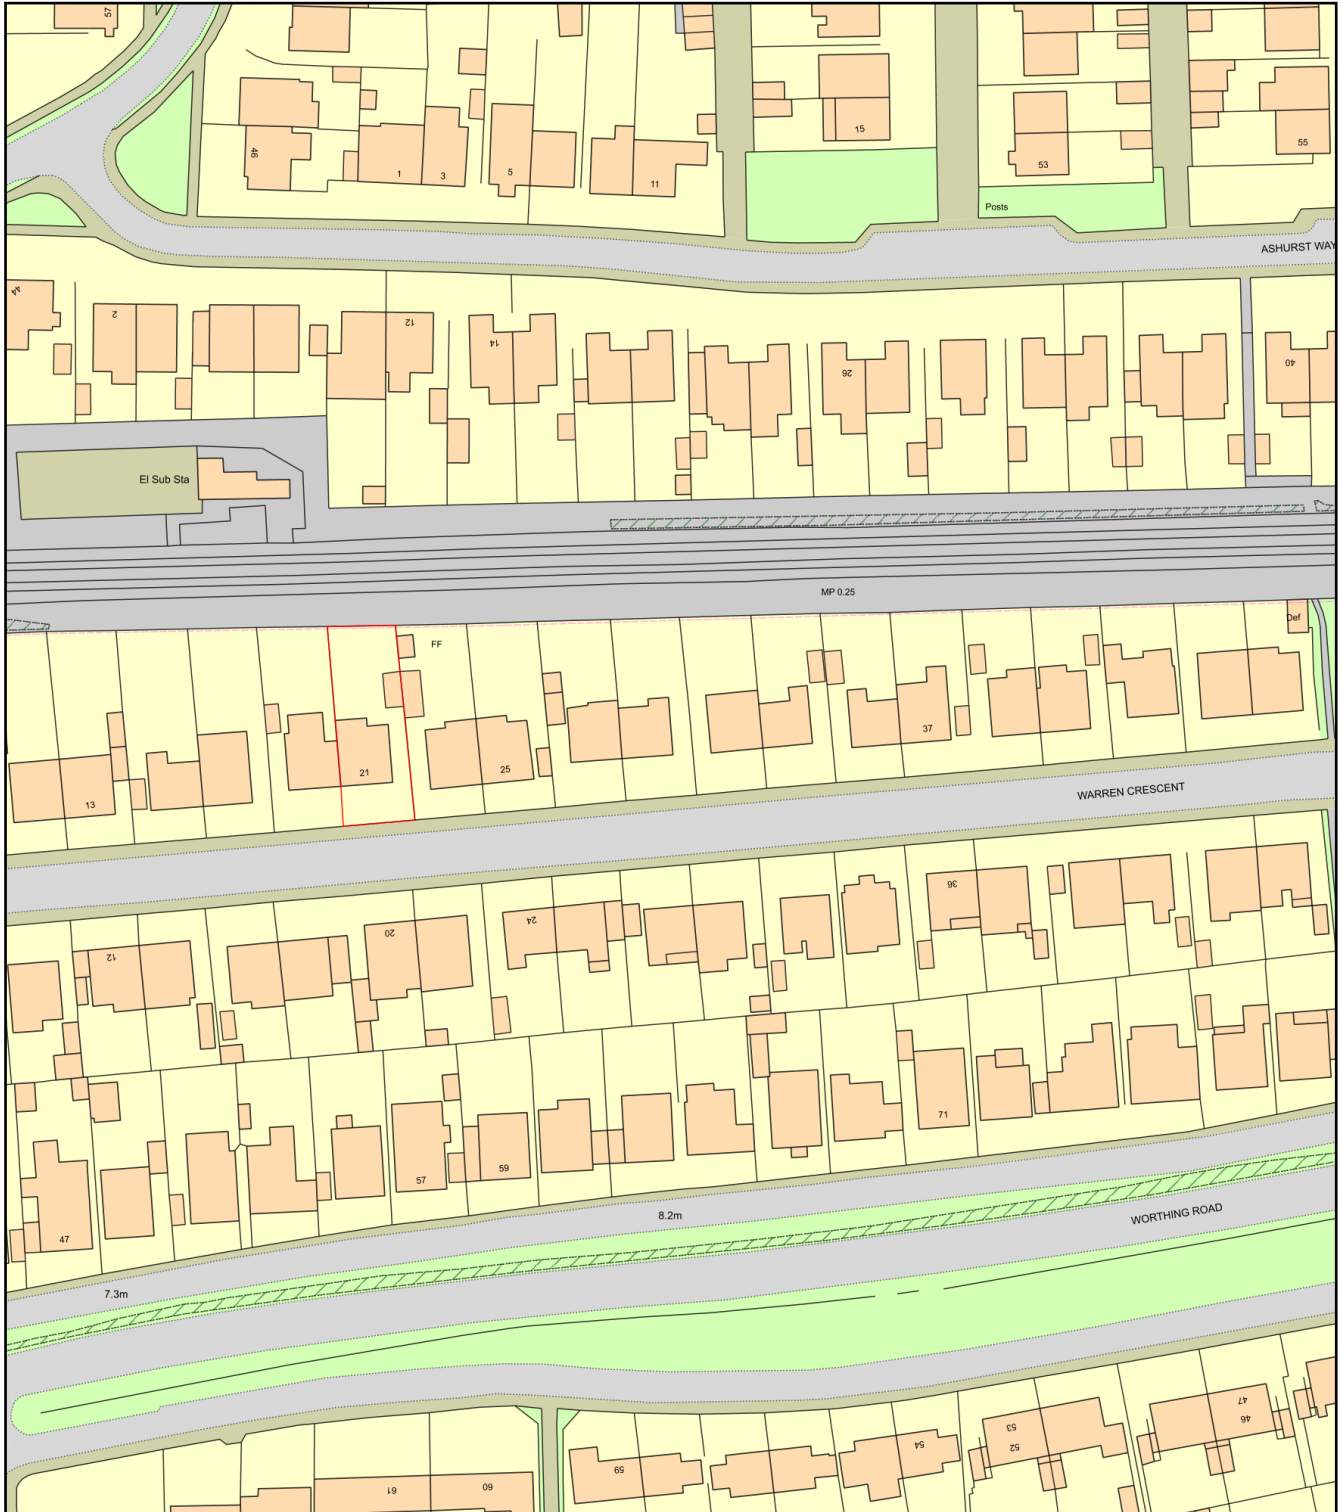

0 50
Metres

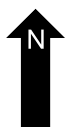

Plan Produced for: S. GARMAN

Date Produced: 23 Jan 2019

Plan Number/Project ID: TQRQM19023121233474

Scale: 1:1250 @ A4