
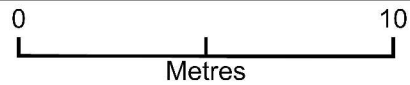


4, Seaview Road

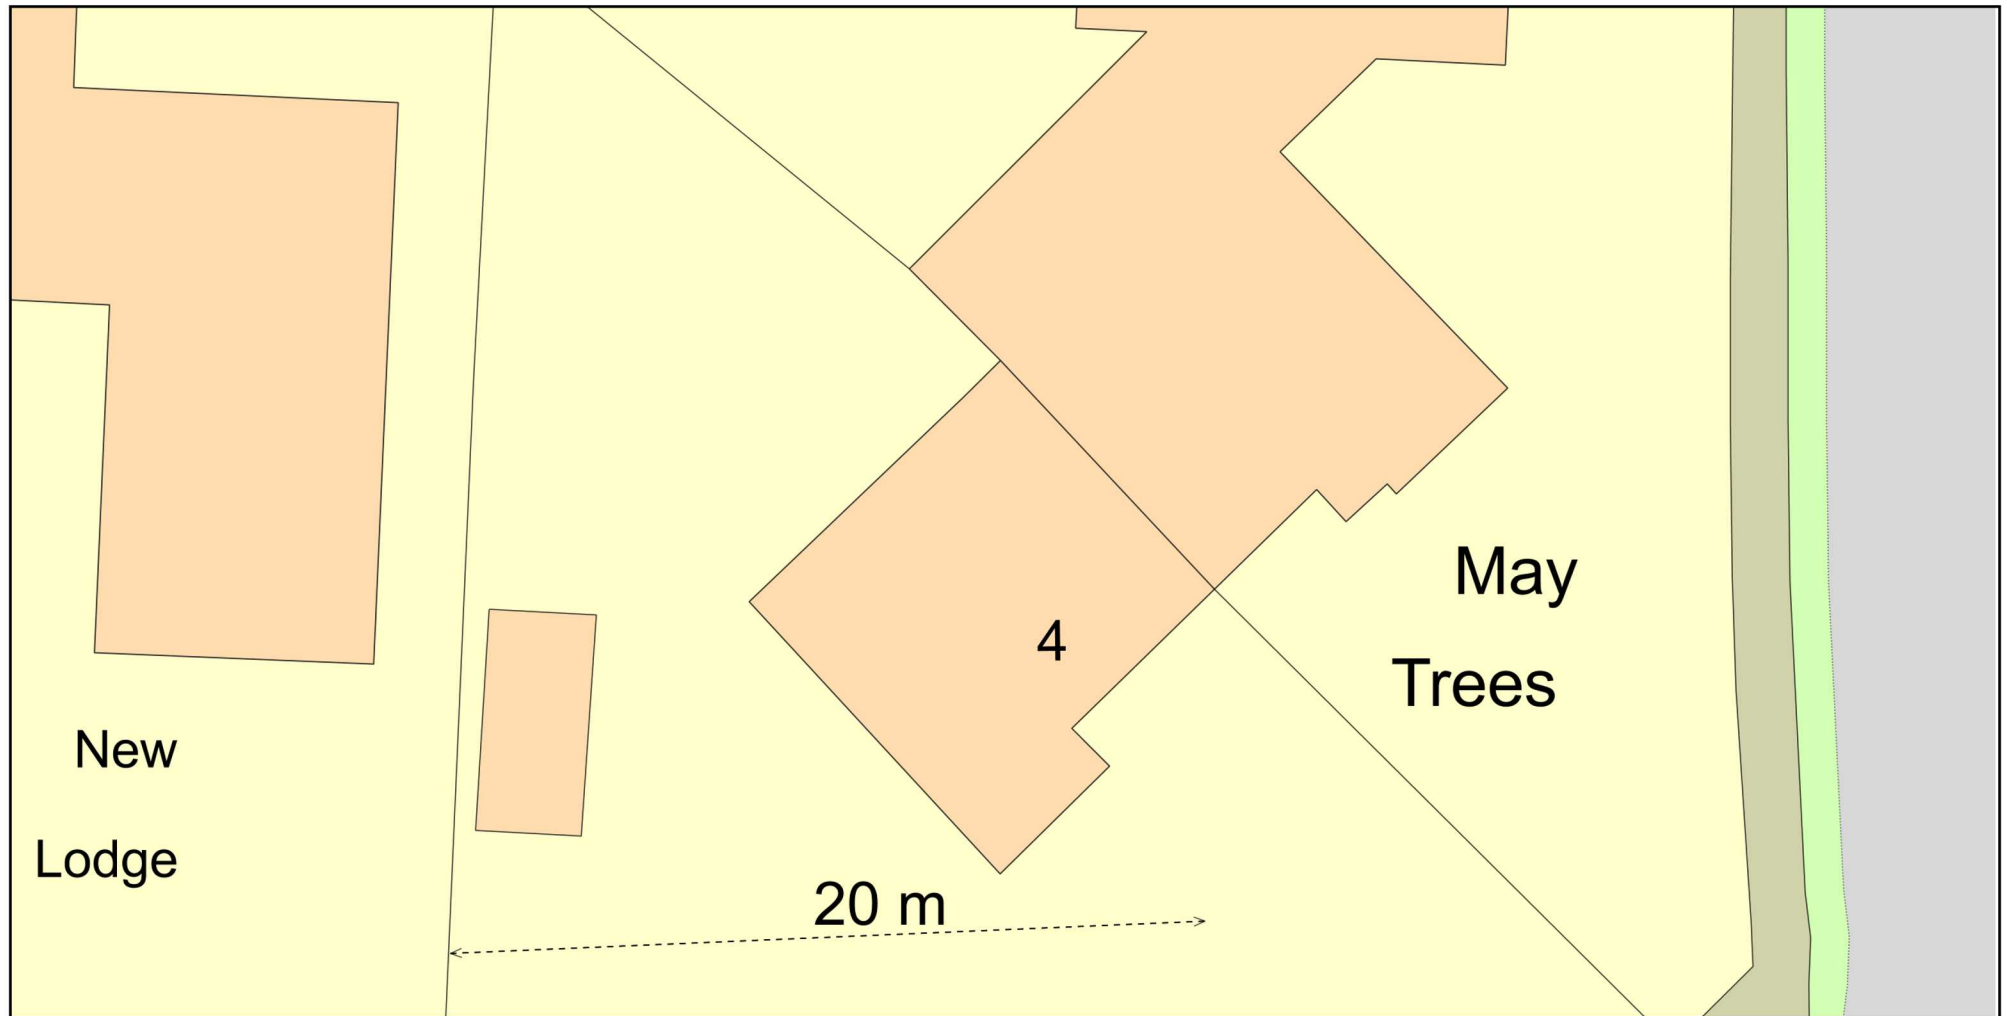

Plan Produced for: Bonnie Egan

Date Produced: 20 Feb 2020

Plan Reference Number: TQRQM20051145136772

Scale: 1:200 @ A4

© Crown copyright and database rights 2019 OS 100042766