



Notes:

1. THE COPYRIGHT OF THIS DRAWING IS VESTED IN WARWICK LANE DEVELOPMENTS AND IT MAY NOT BE REPRODUCED IN WHOLE OR PART OR USED FOR THE MANUFACTURE OF ANY ARTICLE WITHOUT THE EXPRESS PERMISSION OF THE COPYRIGHT HOLDERS.
2. WORK TO FIGURED DIMENSIONS ONLY.
3. THIS DRAWING IS TO BE READ IN CONJUNCTION WITH ALL RELEVANT ARCHITECTS, SERVICE ENGINEER'S AND WARWICK LANE DEVELOPMENTS DRAWINGS AND SPECIFICATIONS.

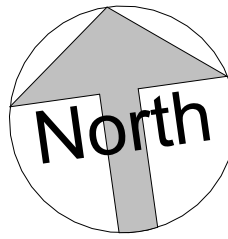

2 Block Plan
1 : 500

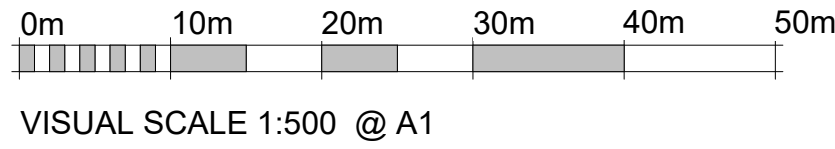

VISUAL SCALE 1:500 @ A1



1 Location Plan
1 : 1250




VISUAL SCALE 1:1250 @ A1

Rev. A	Revision 1	EL	01/02/22
--------	------------	----	----------

Revision Number	Revision Description	Issued by	Revision Date
-----------------	----------------------	-----------	---------------

STATUS: Planning Issue

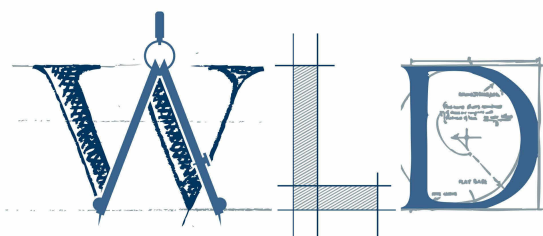

Warwick Lane.
Developments Ltd

T 01903 233332 Ext 131 | DF 01903 206 908 | E acp@wld-group.co.uk
1 The Steyne, Worthing, West Sussex, BN11 3DS

CLIENT: Church Barn Group SITE ADDRESS:
42 Normandy Lane, East
Preston, West Sussex,
BN16 1LY

DRAWING:
Renovation and Extension of No.56

TITLE:
Proposed Location Plan

SCALE AT A1: As indicated	DATE: 12/01/2022	DRAWN: EL	CHECKED: AP
PROJECT NO: NRM LN	DRAWING NO: WLD-035-21-07	REVISION: Rev_A	