




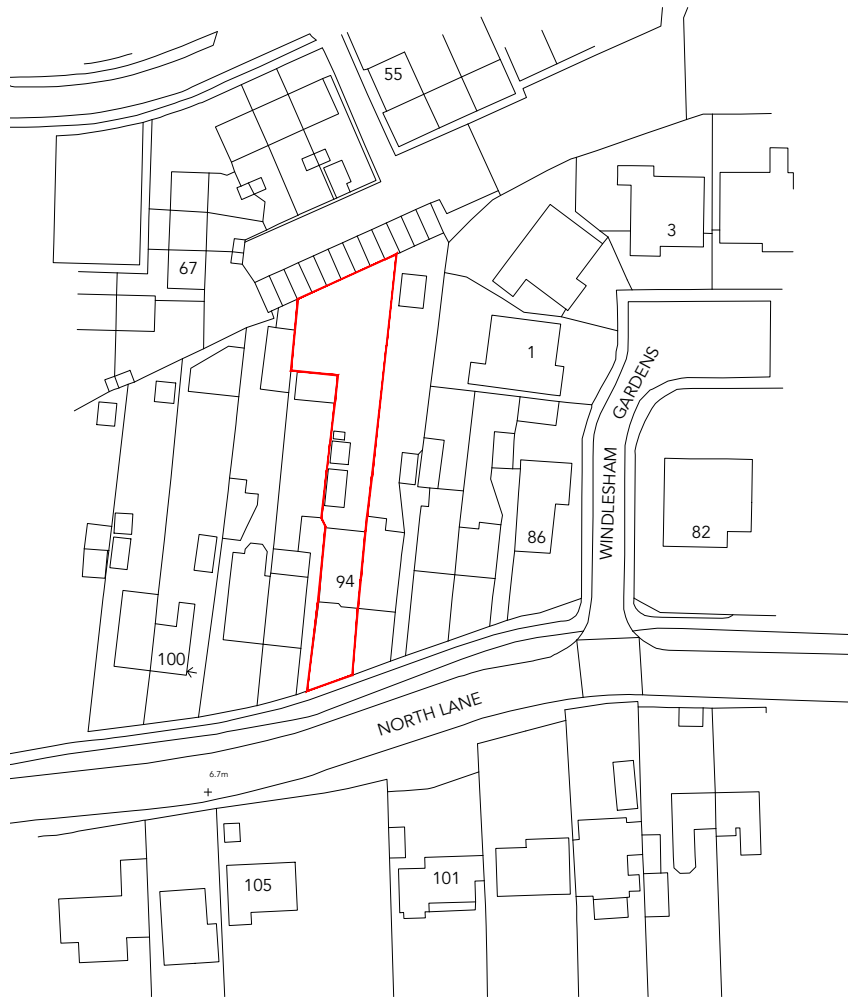


Ordnance Survey (c) Crown Copyright 2025. All rights reserved. Licence number 100022432

Location Plan
1:1250

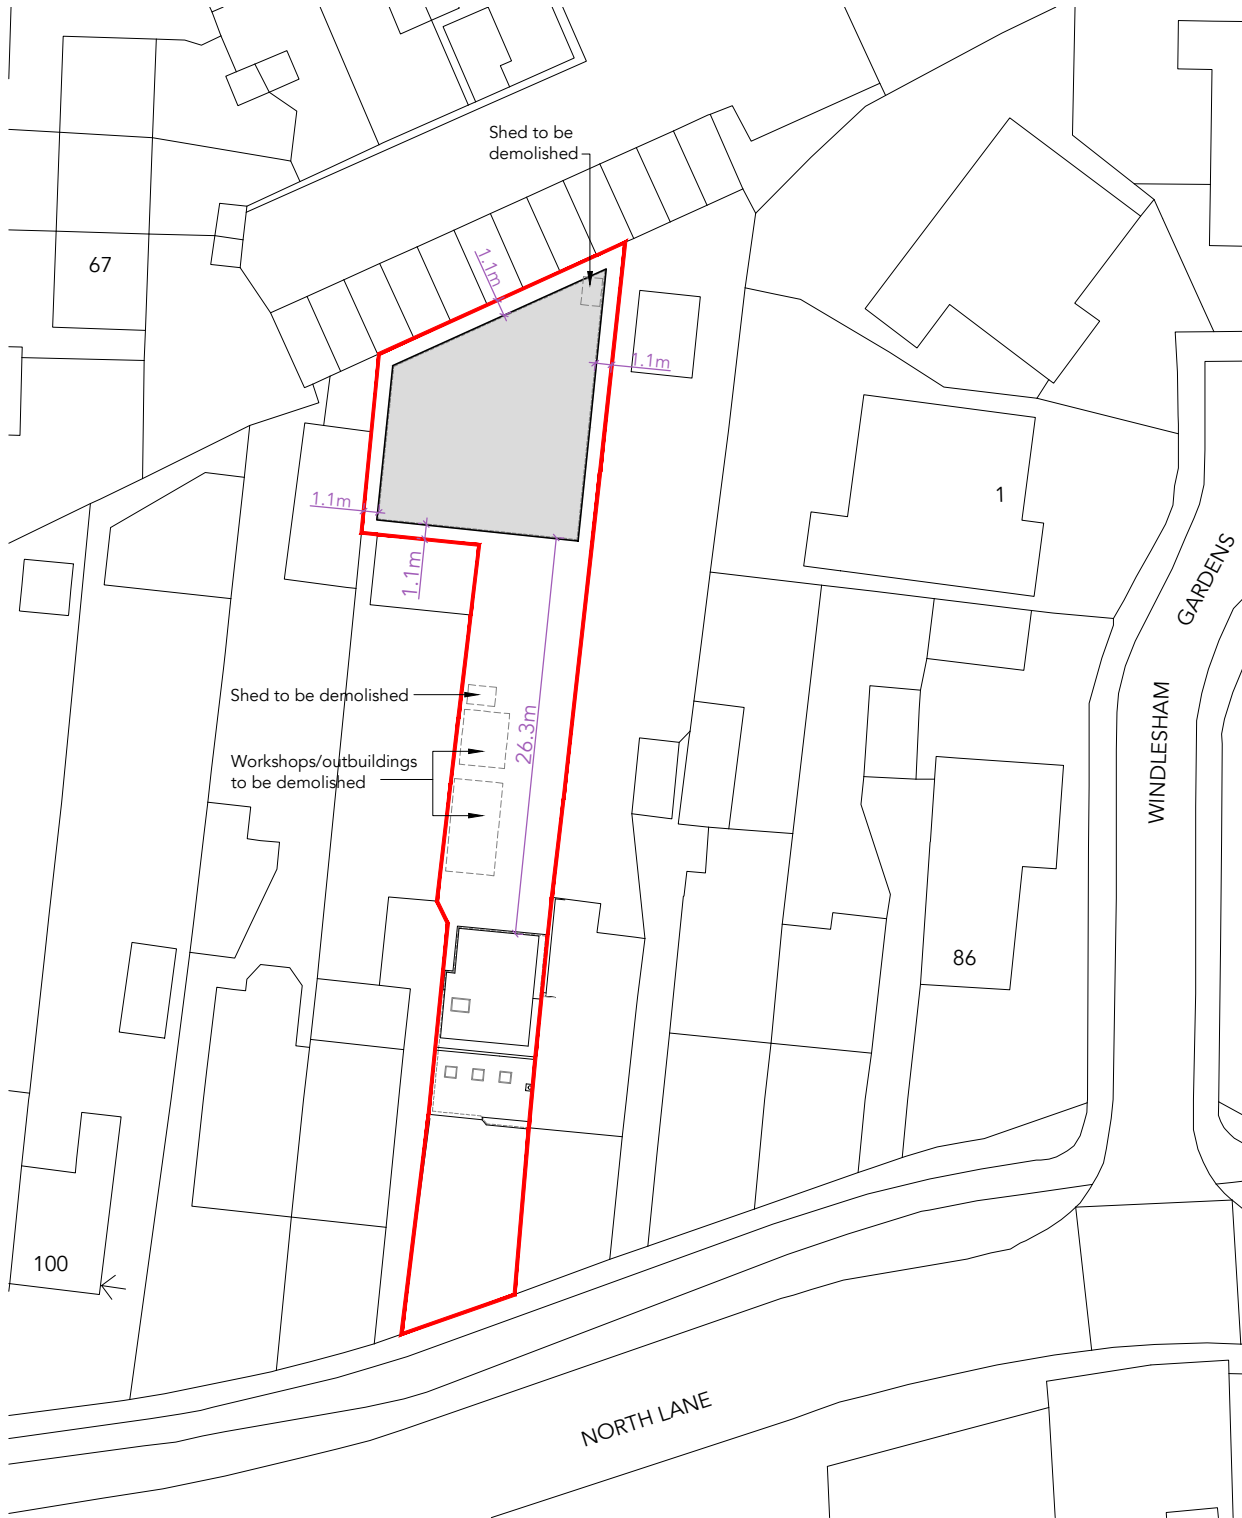

Block Plan
1:500

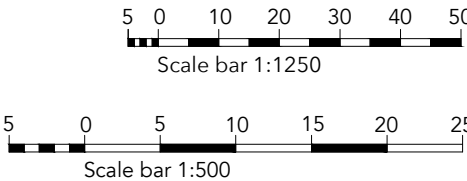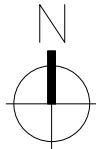

Notes: Red line depicts boundary of application site	
Revisions: A Outbuilding footprint adjusted to Client request 9/4/26 ALP	
This drawing is the property of Fuller Architects and is not to be copied reproduced, retained or disclosed to any unauthorised person either wholly or in part without prior consent. Do not scale from this drawing except for Planning purposes. Use all figured dimensions only. All figured dimensions to be checked on site prior to construction. All discrepancies, errors and omissions to be reported to Fuller Architects prior to construction. Layout and dimensions existing building to be checked on site.	
FULLER • ARCHITECTS • 01903 774754 info@fuller-architects.co.uk fuller-architects.co.uk 103-105 Sea Road, East Preston, BN16 1NX	
Job Title	94 North Lane, East Preston
Client	Mr. W. Crossman
Drawing Name	Location (Existing) and Block Plan (Proposed)
Drawing Status	Planning
Drawn by	BF
Date	Oct 25
Checked by	LW
Date	Oct 25
Drawing Scale	1:1250, 1:500 at A3
Drawing No	250039/ 01
Revision	A