

ARUN DISTRICT COUNCIL:EP/193/07

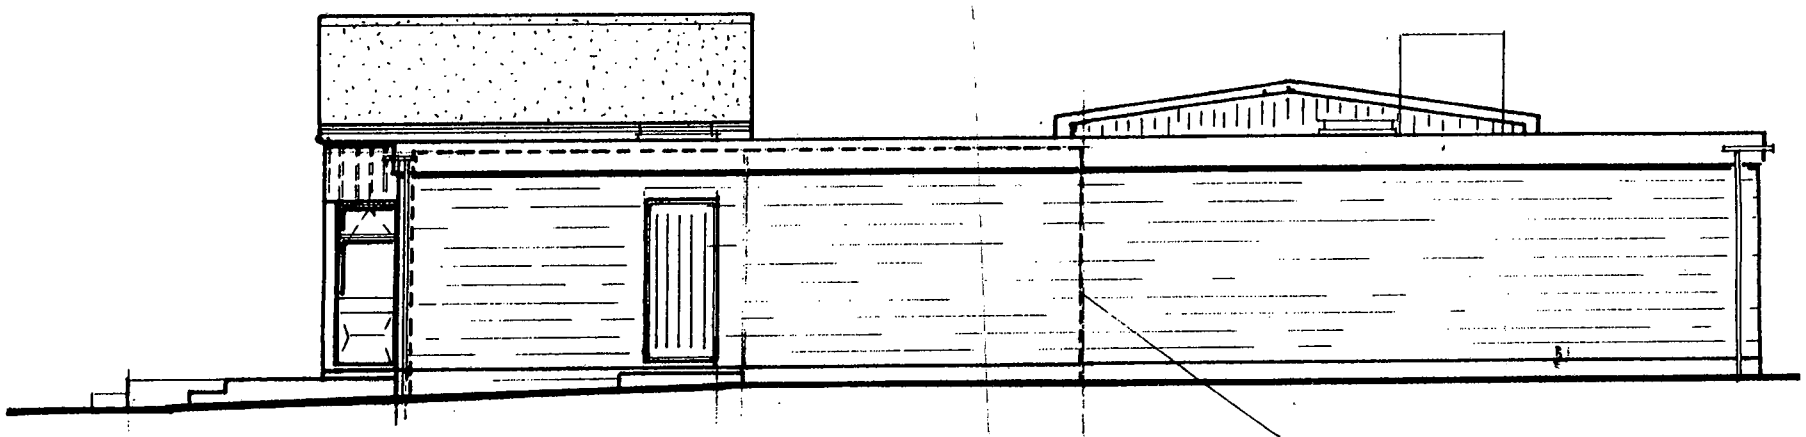


OUTLINE OF COVERED AREA (RE-SITED)
CONSTRUCTED TO MATCH EXISTING AS APPROVED EP/29/86

SIDE (WEST) ELEVATION

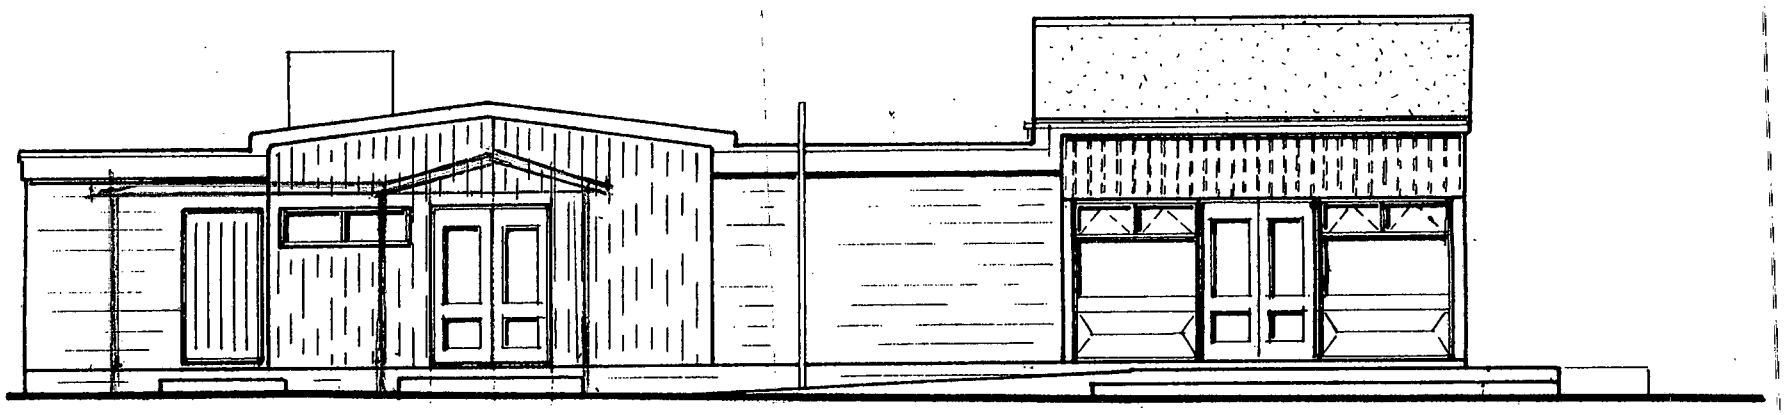

SIDE (EAST) ELEVATION SCALE 1:100

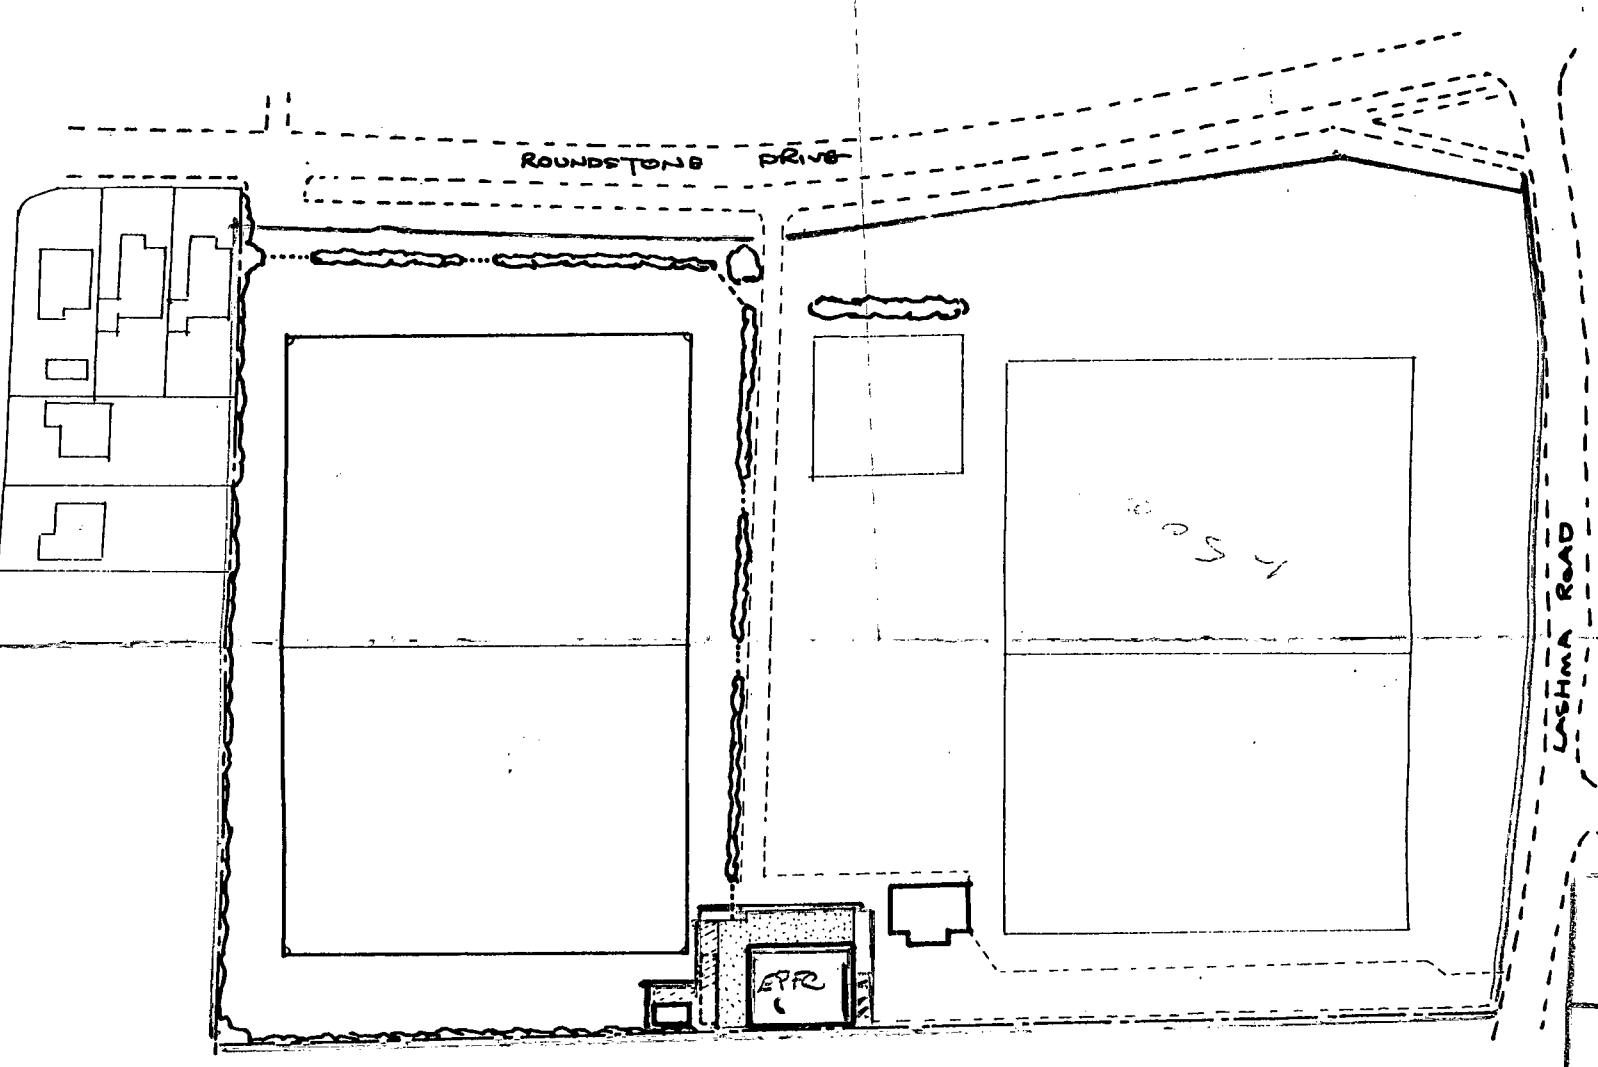

EAST PRESTON FOOTBALL CLUB
- REVISED ELEVATIONS, SITE PLAN
FOR NEW SMOKING SHELTER

(1:1250)
1/8" TO 1'0"

ARUN DISTRICT COUNCIL
No. EP 193 07
Received