


FRONT (NORTH) ELEVATION

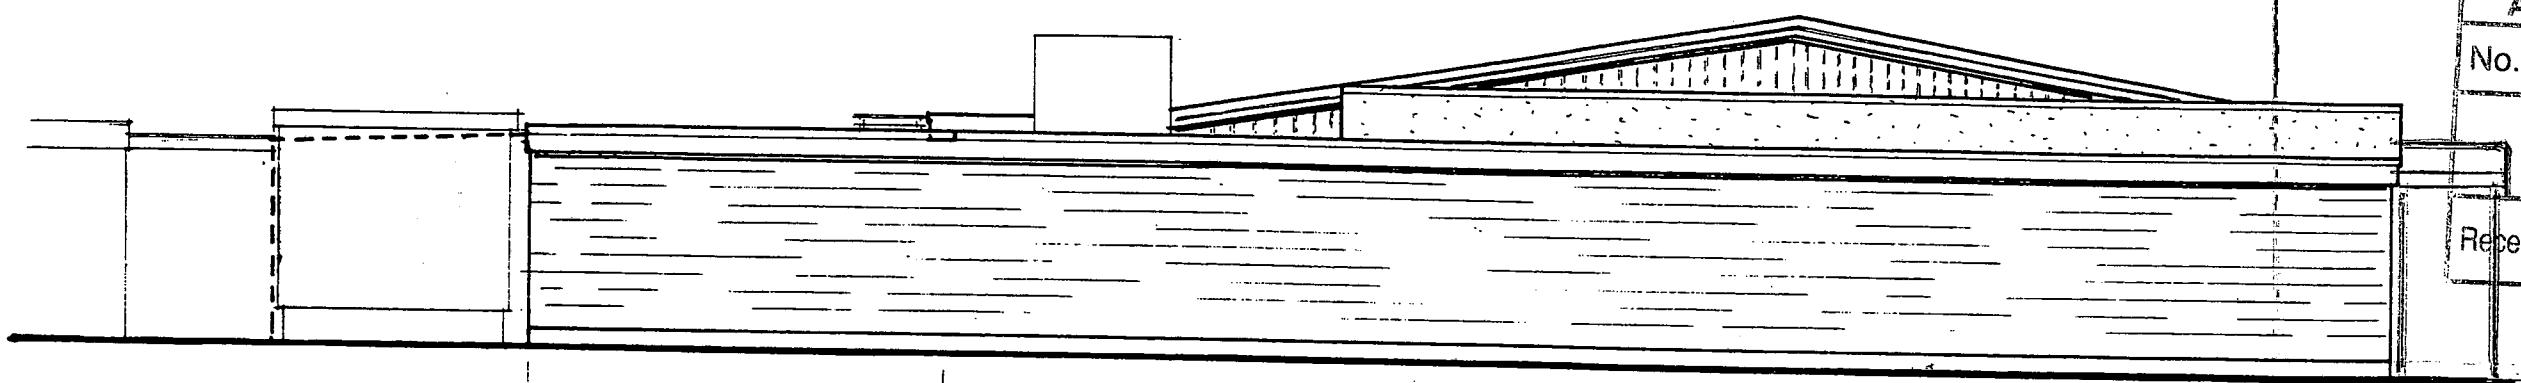

REAR (SOUTH) ELEVATION

ARUN DISTRICT COUNCIL
No. EP 193 07
Received

SCALE 1:100

FINISHES:	EXTERNAL WALLS	—	COLOUR WASHED	FAIR FACED BLOCKWORK
	WINDOW / DOORS	—	WHITE P.V.C.U	DOUBLE GLAZED
	GABLES	—	VERTICAL P.V.C.U	WHITE WEATHER BOARD
	FASCIA / SOFFIT	—	WHITE P.V.C.U	
	GUTTER / PIPES	—	WHITE P.V.C.U.	
	SLOPING ROOF	—	GREEN MINERAL	FELT

EAST PRESTON FOOTBALL CLUB
– REVISED ELEVATIONS
FOR NEW SMOKING SHELTER

ARUN DISTRICT COUNCIL:EP/193/07