
ARUN DISTRICT COUNCIL:EP/193/07/

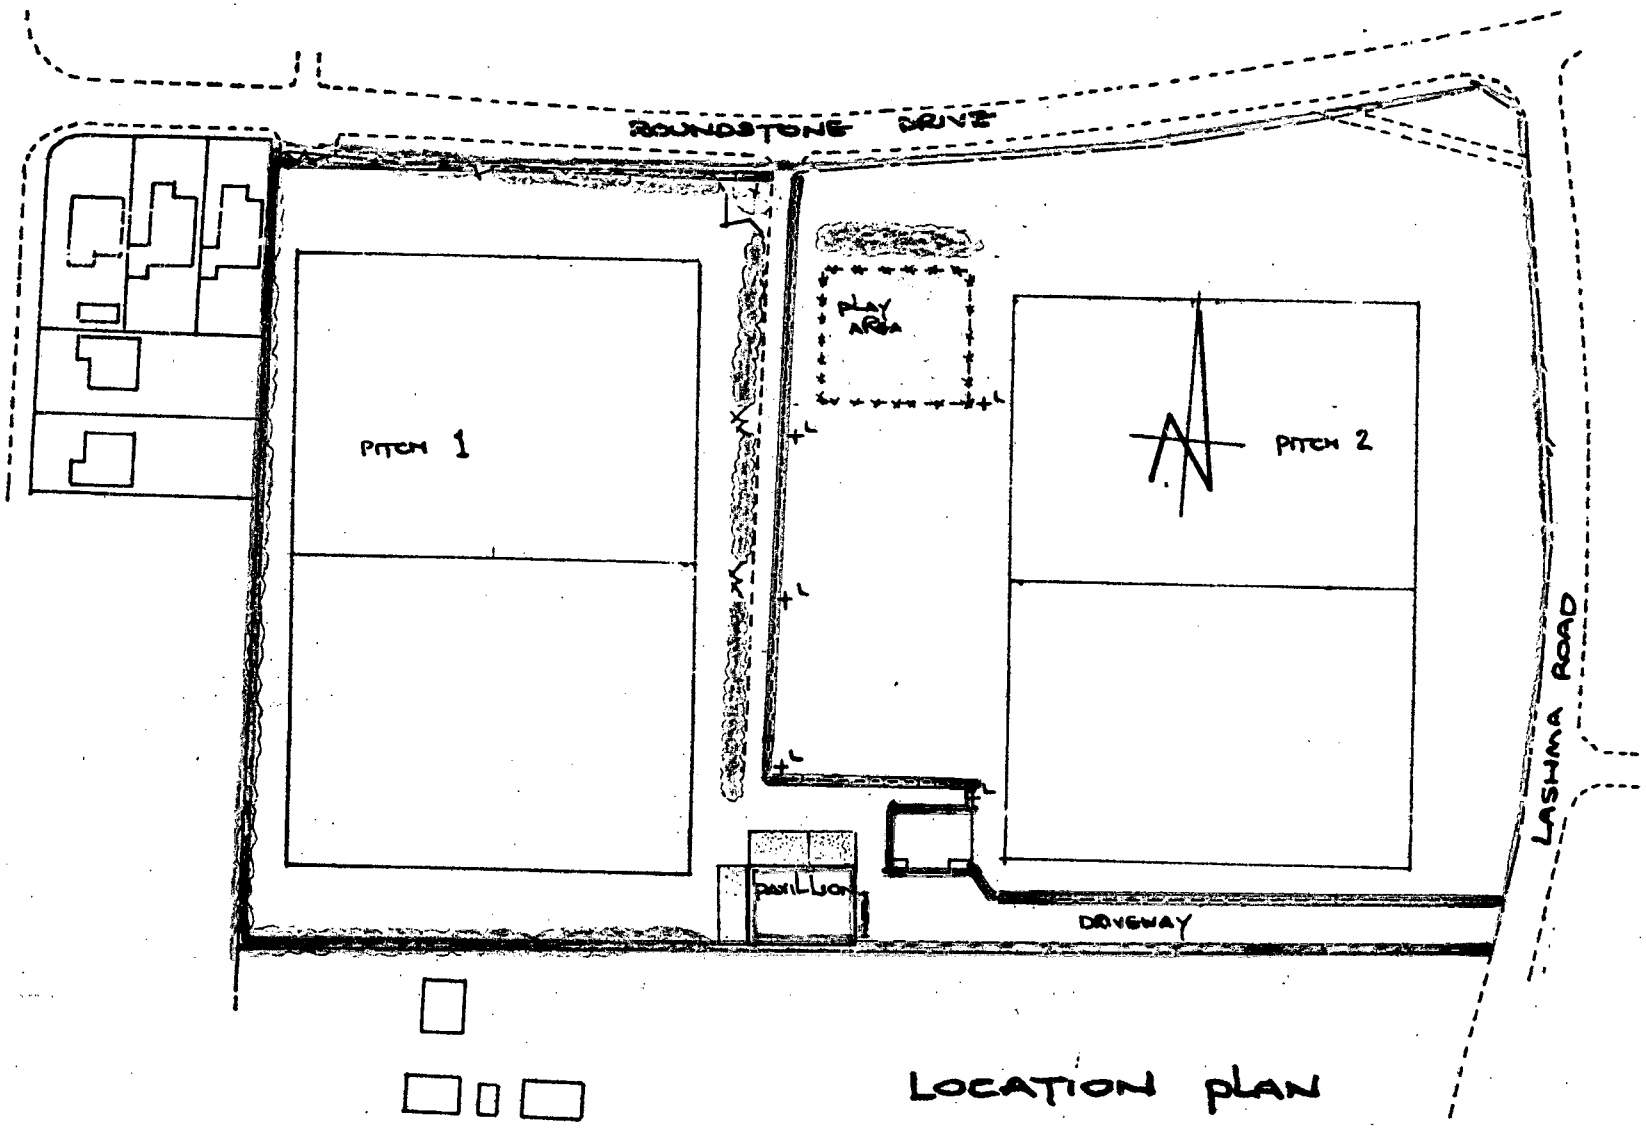

LOCATION PLAN

1:250

EAST PRESTON FOOTBALL CLUB

EP/193/07