
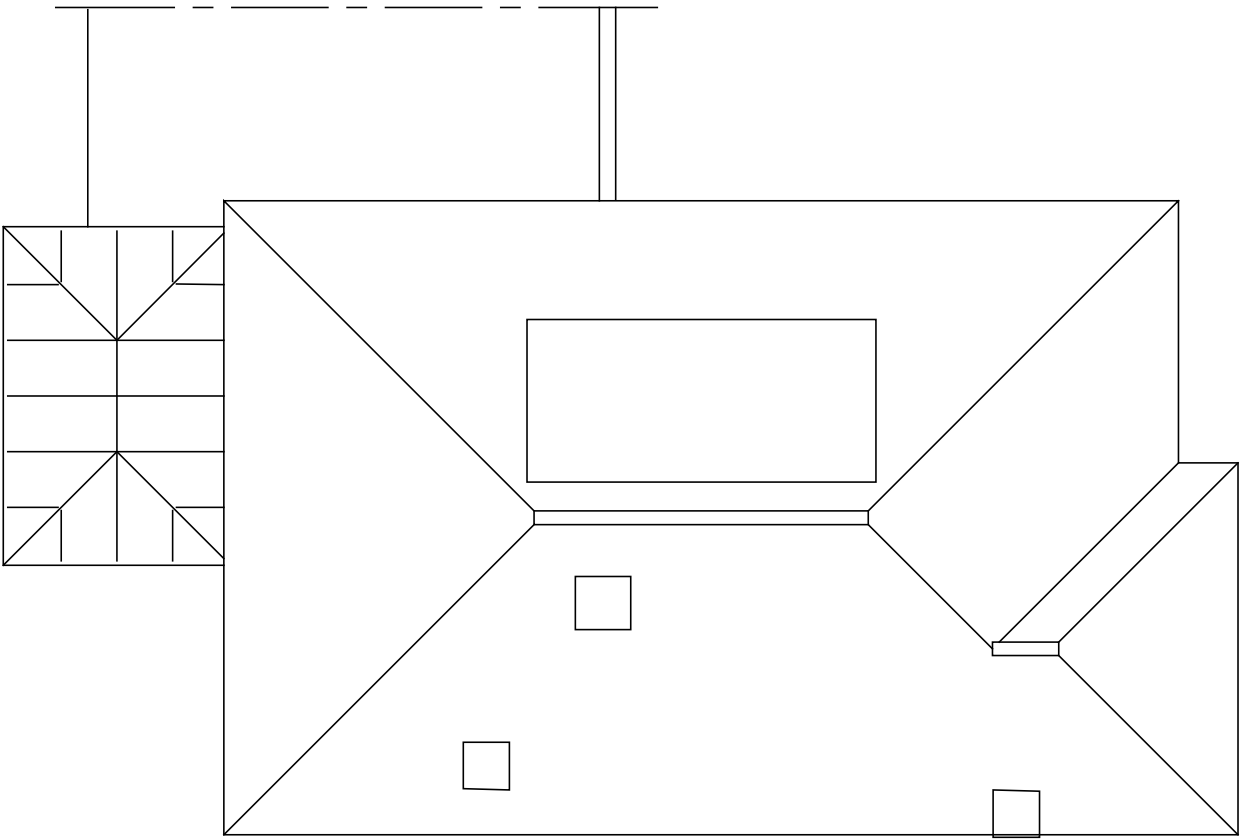
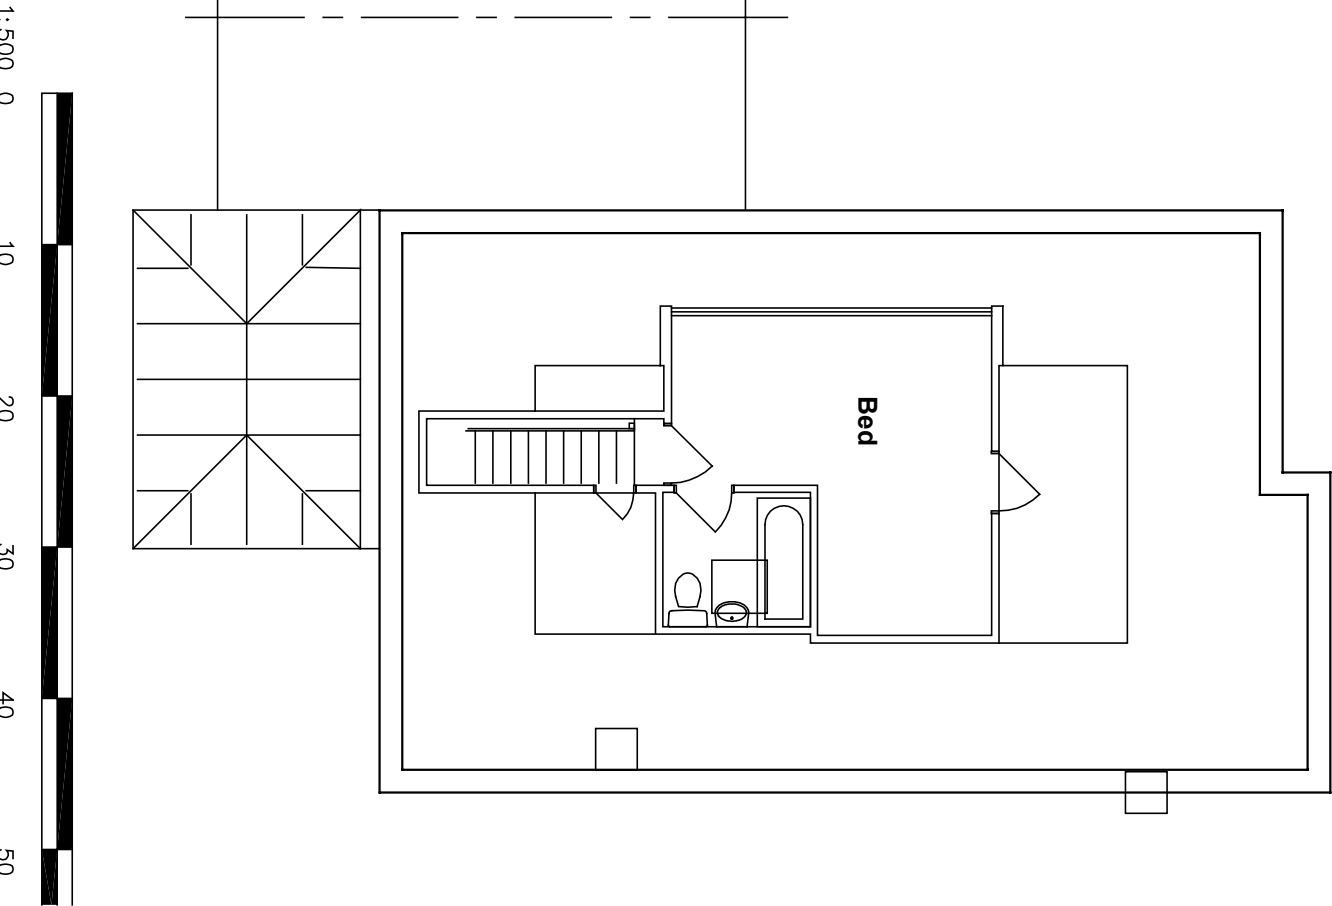


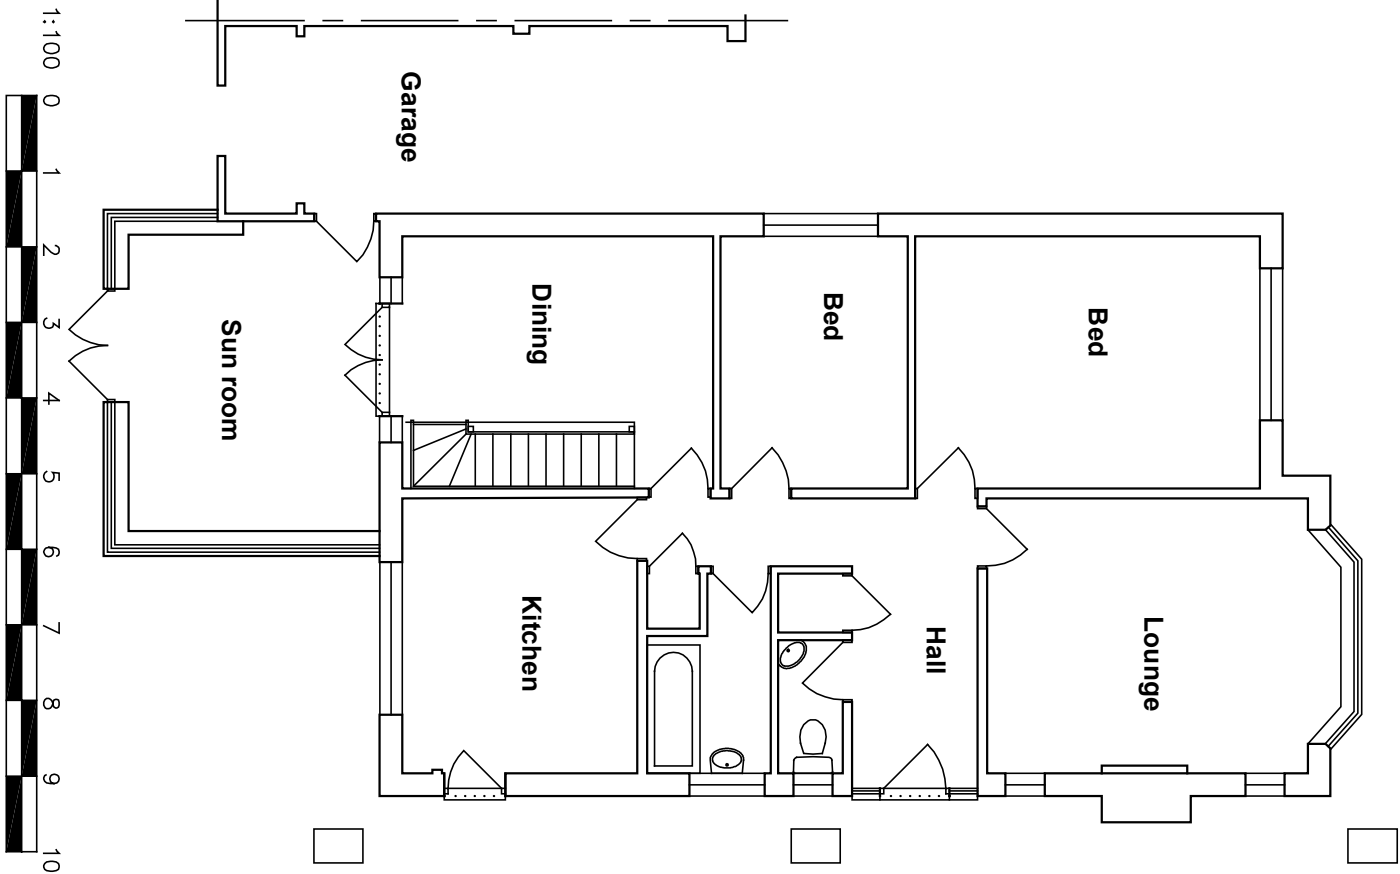

Amendments: –

BRYCESON SHAW ASSOCIATES	
Surveyors and Designers	
2 Wellesley Court, Fitzalan Road, Littlehampton, West Sussex BN17 5JW	
Tel. 01903 734381 Mobile: 07889 651301	
E-mail: brycesonshaw@btinternet.com	
	
Project:	
Proposed alterations; 52 The Roystons, East Preston BN16 2TS	
Drawing:	
Plans as existing	
For:	
Mr. & Mrs. Hicks	
Drawn:	Date:
PKS	December 2021
Scales:	No:
1:100 1:500	2881/01/01
To scale when printed on A3	