


Side - South


Rear - East

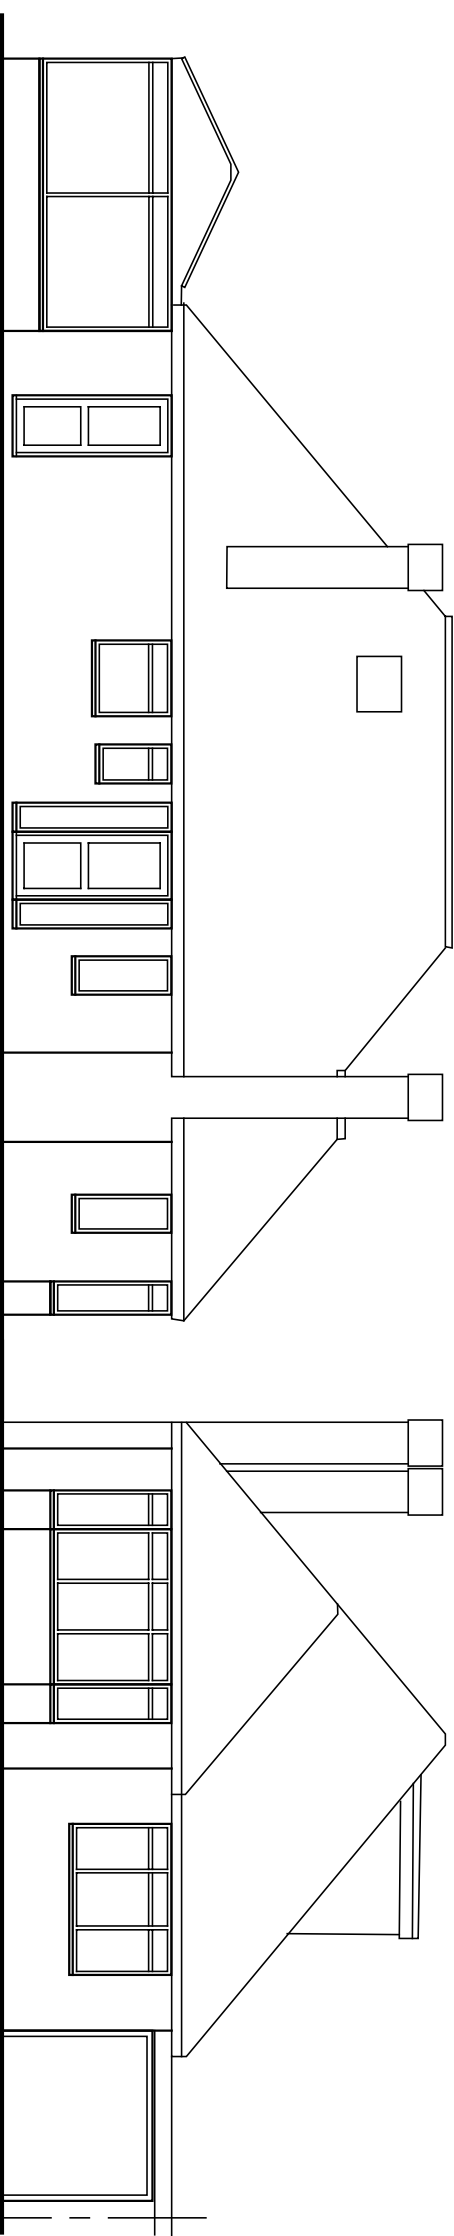

Side - North

Front - West

Amendments: –

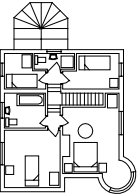BRYCESON SHAW ASSOCIATES Surveyors and Designers 2 Wellesley Court, Fitzalan Road, Littlehampton, West Sussex BN17 5JW Tel. 01903 734381 Mobile: 07889 651301 E-mail: brycesonshaw@btinternet.com 	
Project: Proposed alterations; 52 The Roystons, East Preston BN16 2TS	
Drawing: Elevations as existing	
For: Mr. & Mrs. Hicks	
Drawn: PKS	Date: December 2021
Scales: 1:100	No: 2881/01/02
To scale when printed on A3	

