



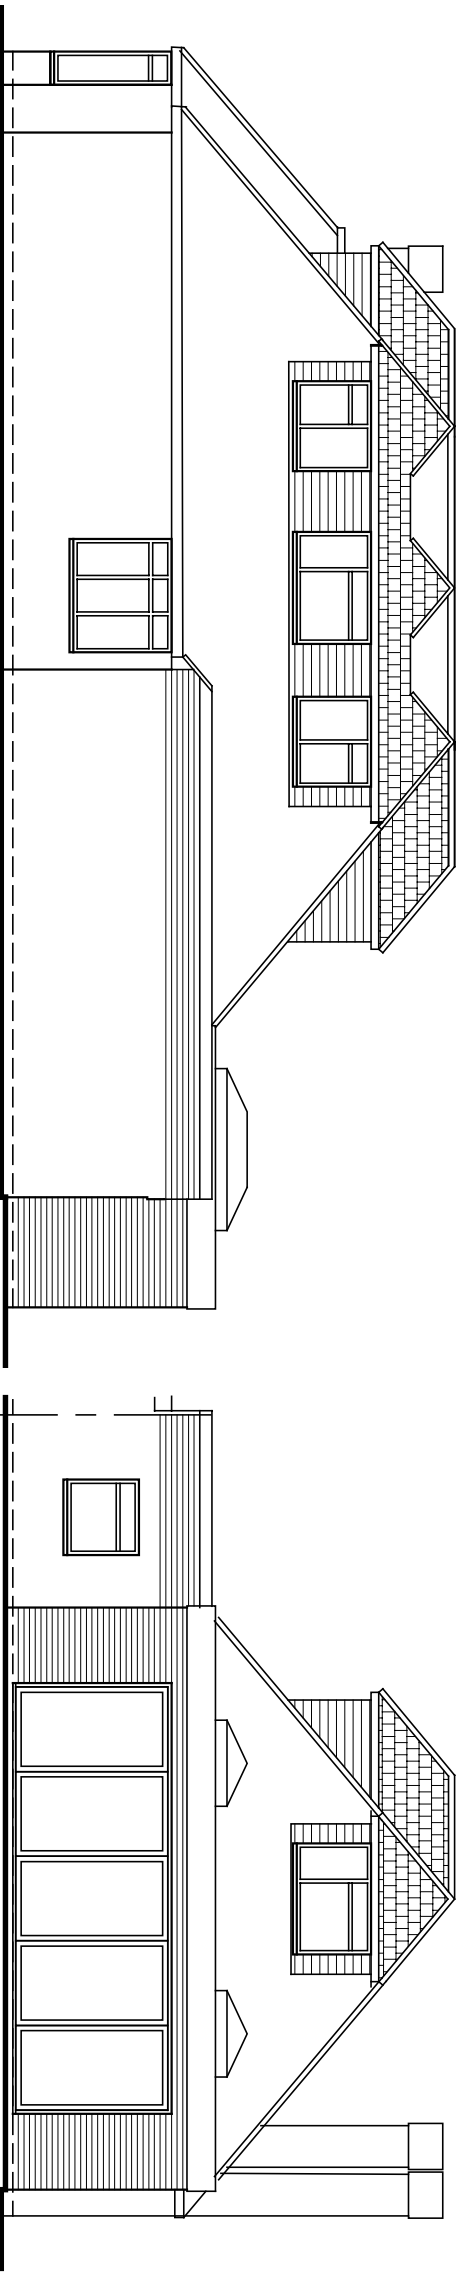


Proposed finishes:
Roof: plain tiles to match existing
Walls: face brick to match existing
to dormers
Fenestration: white uPVC to match existing style
Fascias, soffits, gutters etc. all to match existing

Garage roof raised to allow internal access

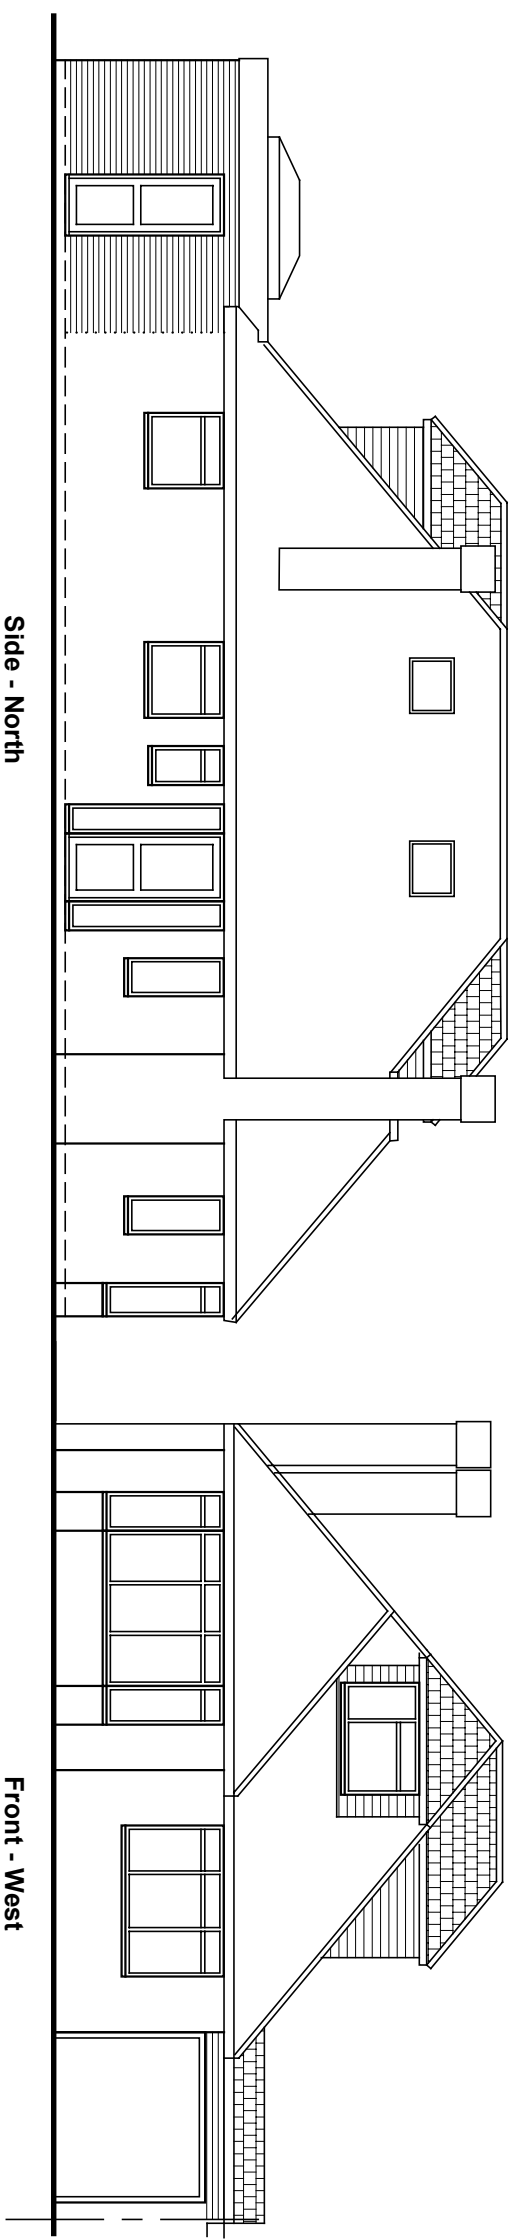

Amendments: –

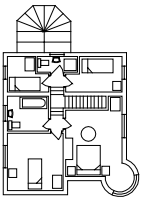BRYCESON SHAW ASSOCIATES	
Surveyors and Designers	
2 Wellesley Court, Fitzalan Road, Littlehampton, West Sussex BN17 5JW Tel. 01903 734381 Mobile: 07889 651301 E-mail: brycesonshaw@btinternet.com	
	
Project: Proposed alterations; 52 The Roystons, East Preston BN16 2TS	
Drawing: Elevations as proposed	
For: Mr. & Mrs. Hicks	
Drawn: PKS	Date: December 2021
Scales: 1:100	No: 2881/01/04
To scale when printed on A3	

