


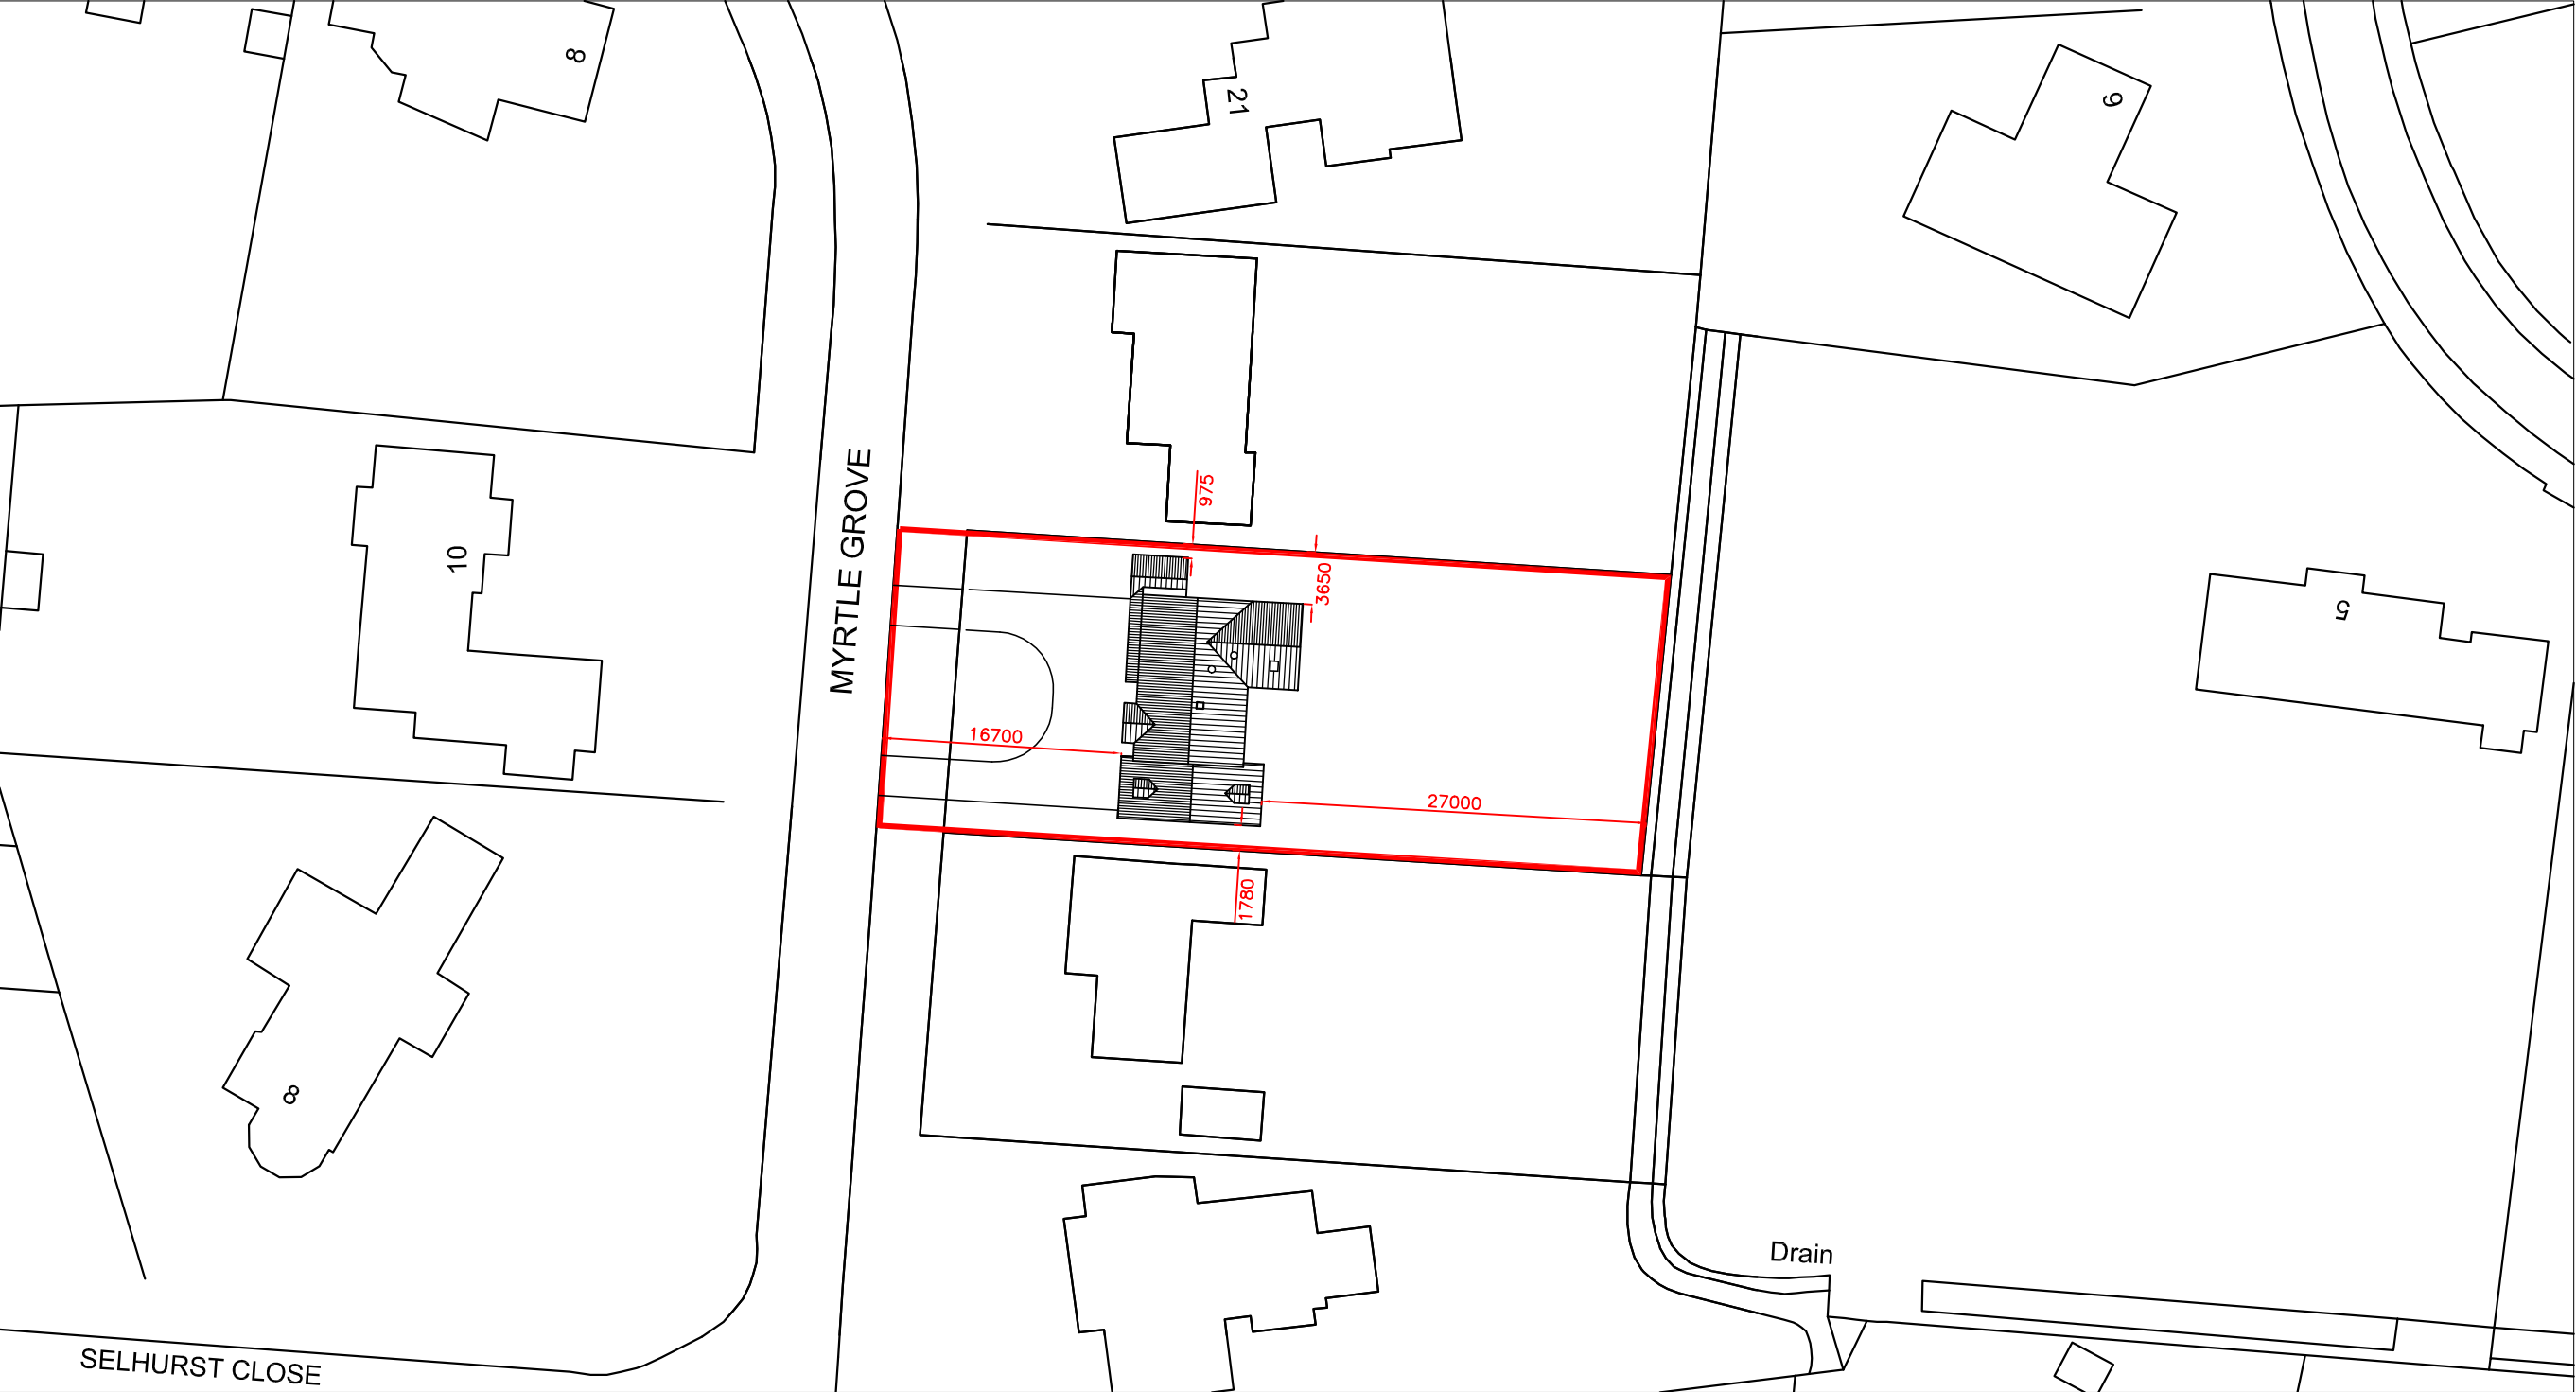


25 Myrtle Grove,
East Preston,
West Sussex,
BN16 2SW

BLOCK PLAN

© Crown Copyright
All right reserved
Reproduced by Permission
Licence No.100046837

- Revisions
- a) Dimensions/20.02.19/SAR
 - b) Red line removed from private road/25.02.19/JHL
 - c)

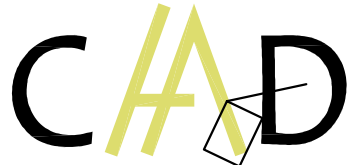

Critchley Architecture And Design Ltd.

Contact: 02392 474 919 | info@caad.online

The Old Brewery, 15E South Street, Havant, PO9 1BU



Scale A3 = 1:500
Drawn OS
Date 12/02/19

18114-102^B