


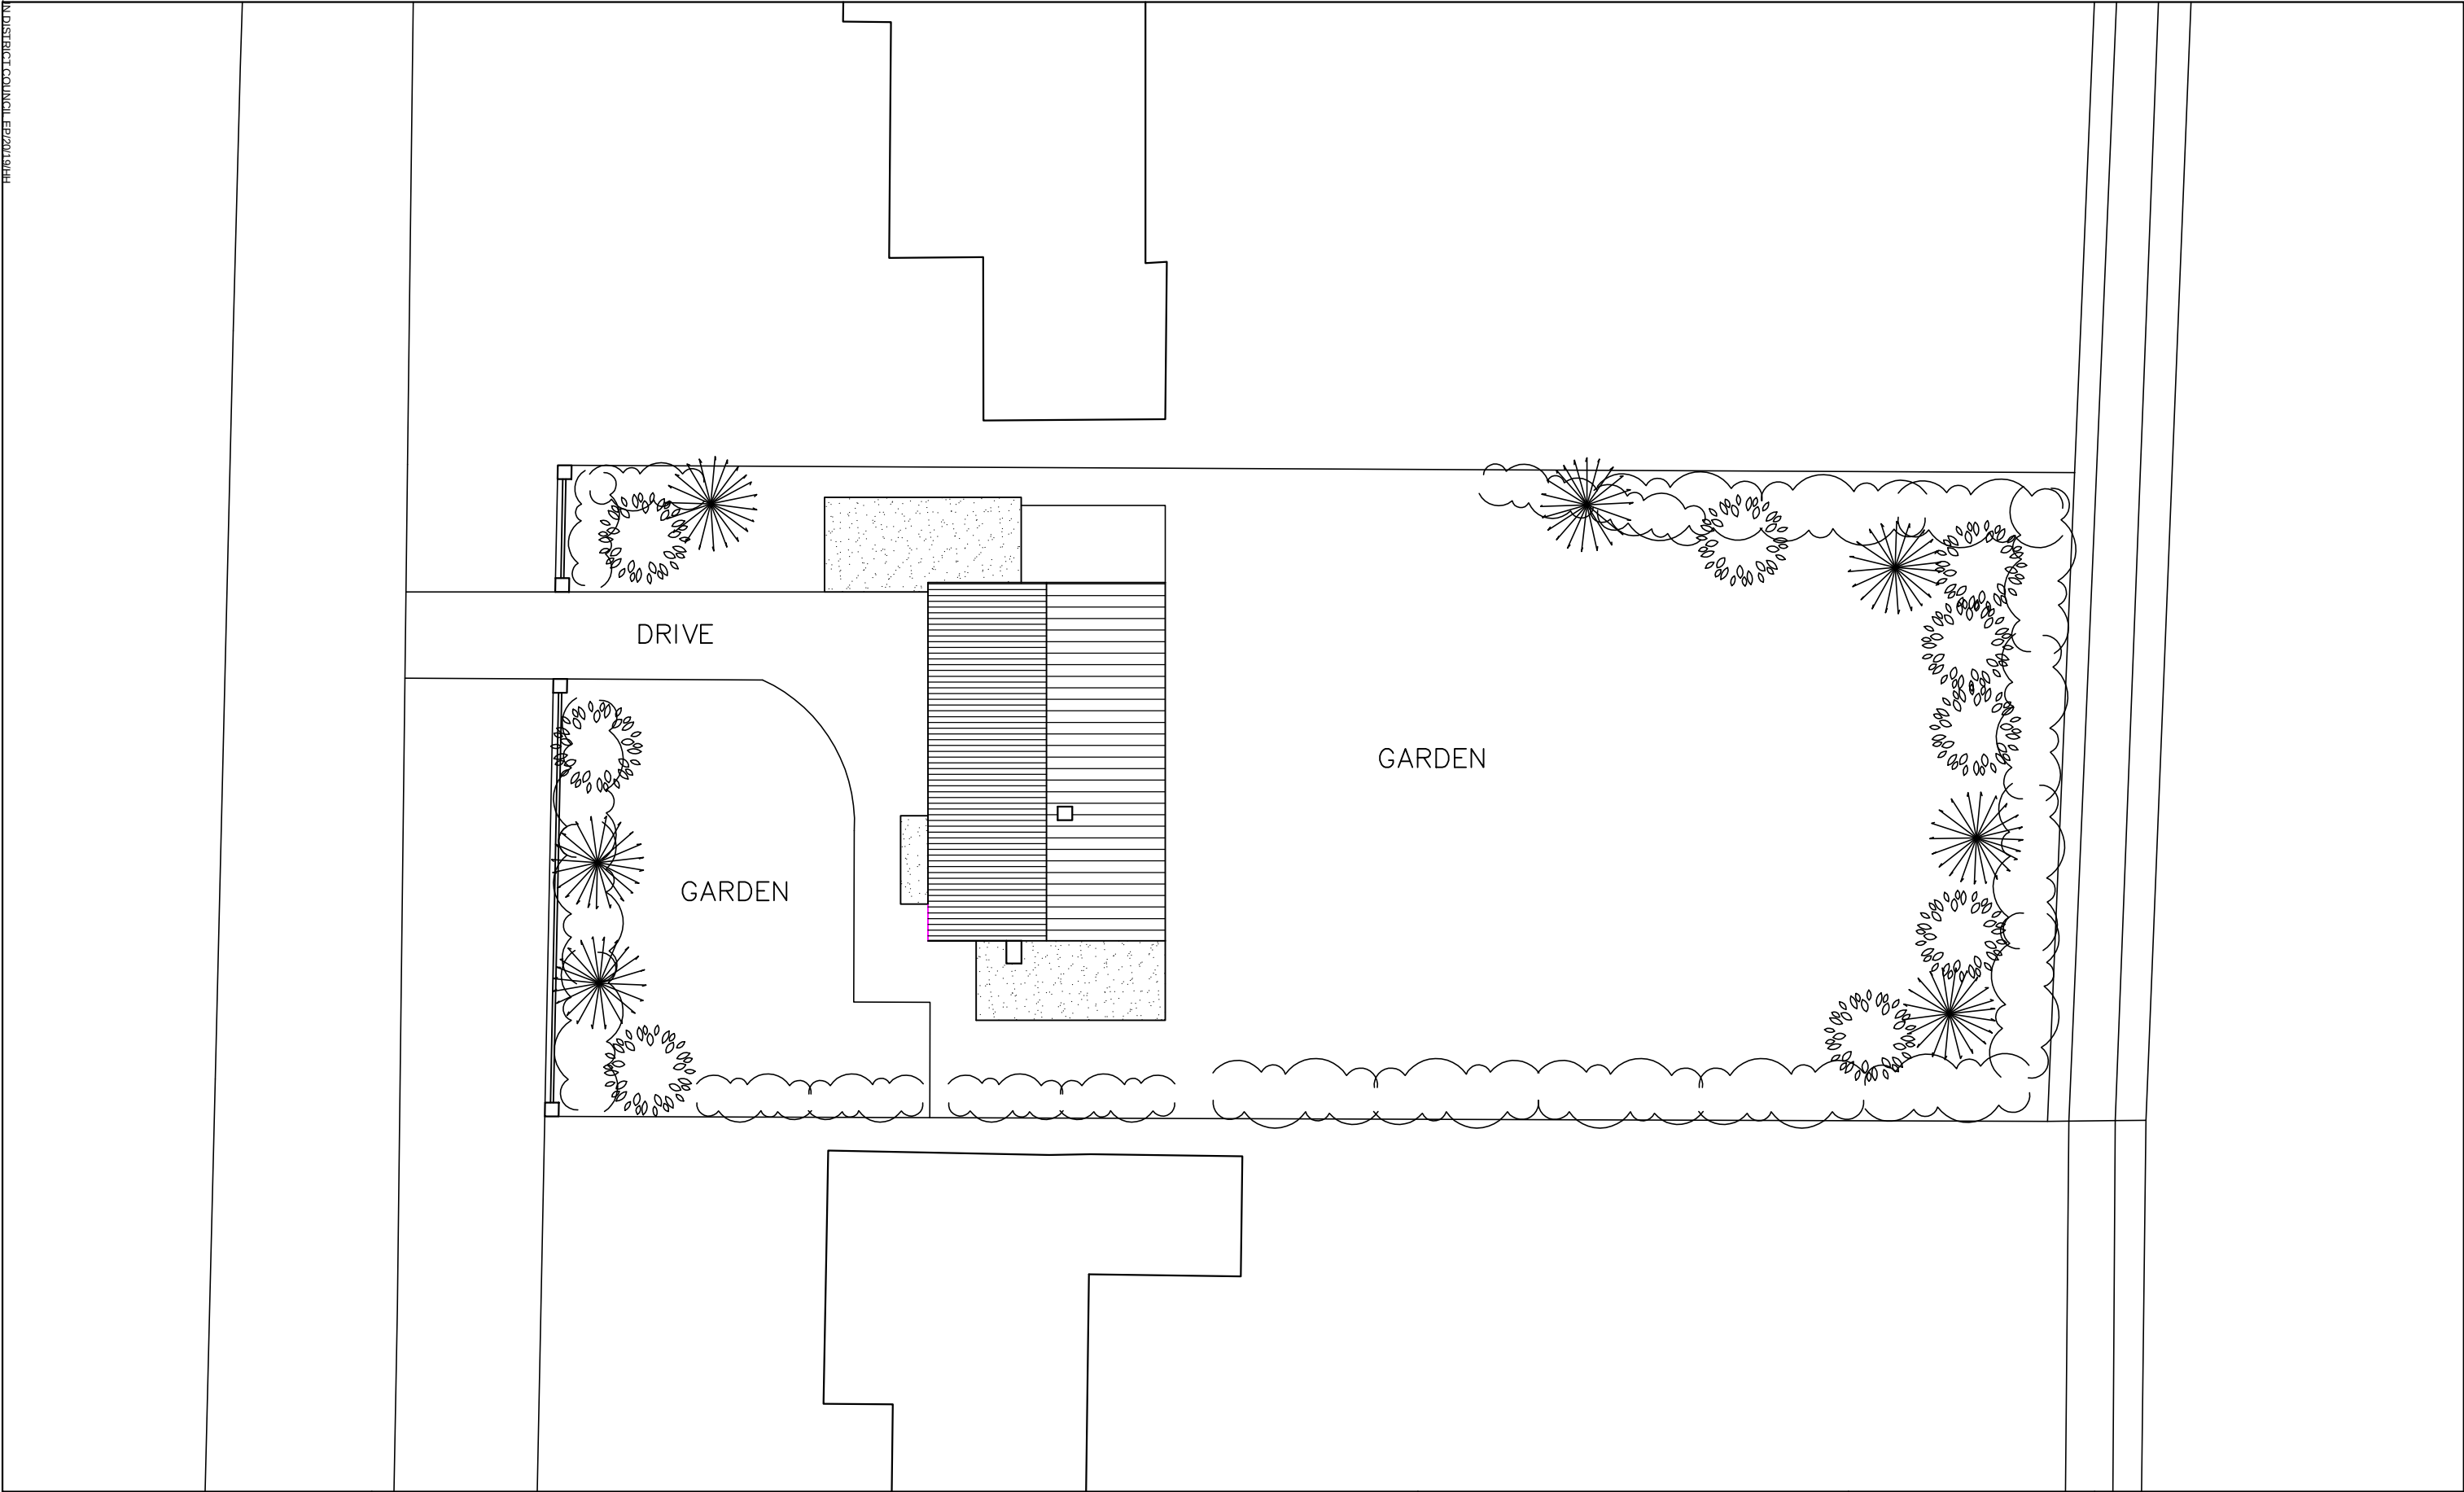


25 Myrtle Grove,
East Preston,
West Sussex,
BN16 2SW

EXISTING SITE PLAN

Revisions	a) Note/Date/Initial
	b)
	c)
	d)


CAD
Critchley Architecture And Design Ltd.
Contact: 02392 474 919 | info@caad.online
The Old Brewery, 15E South Street, Havant, PO9 1BU

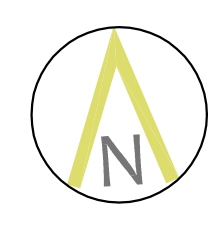

Scale A3 = 1:200
Drawn JHL
Date 13/02/19

18114-103⁰



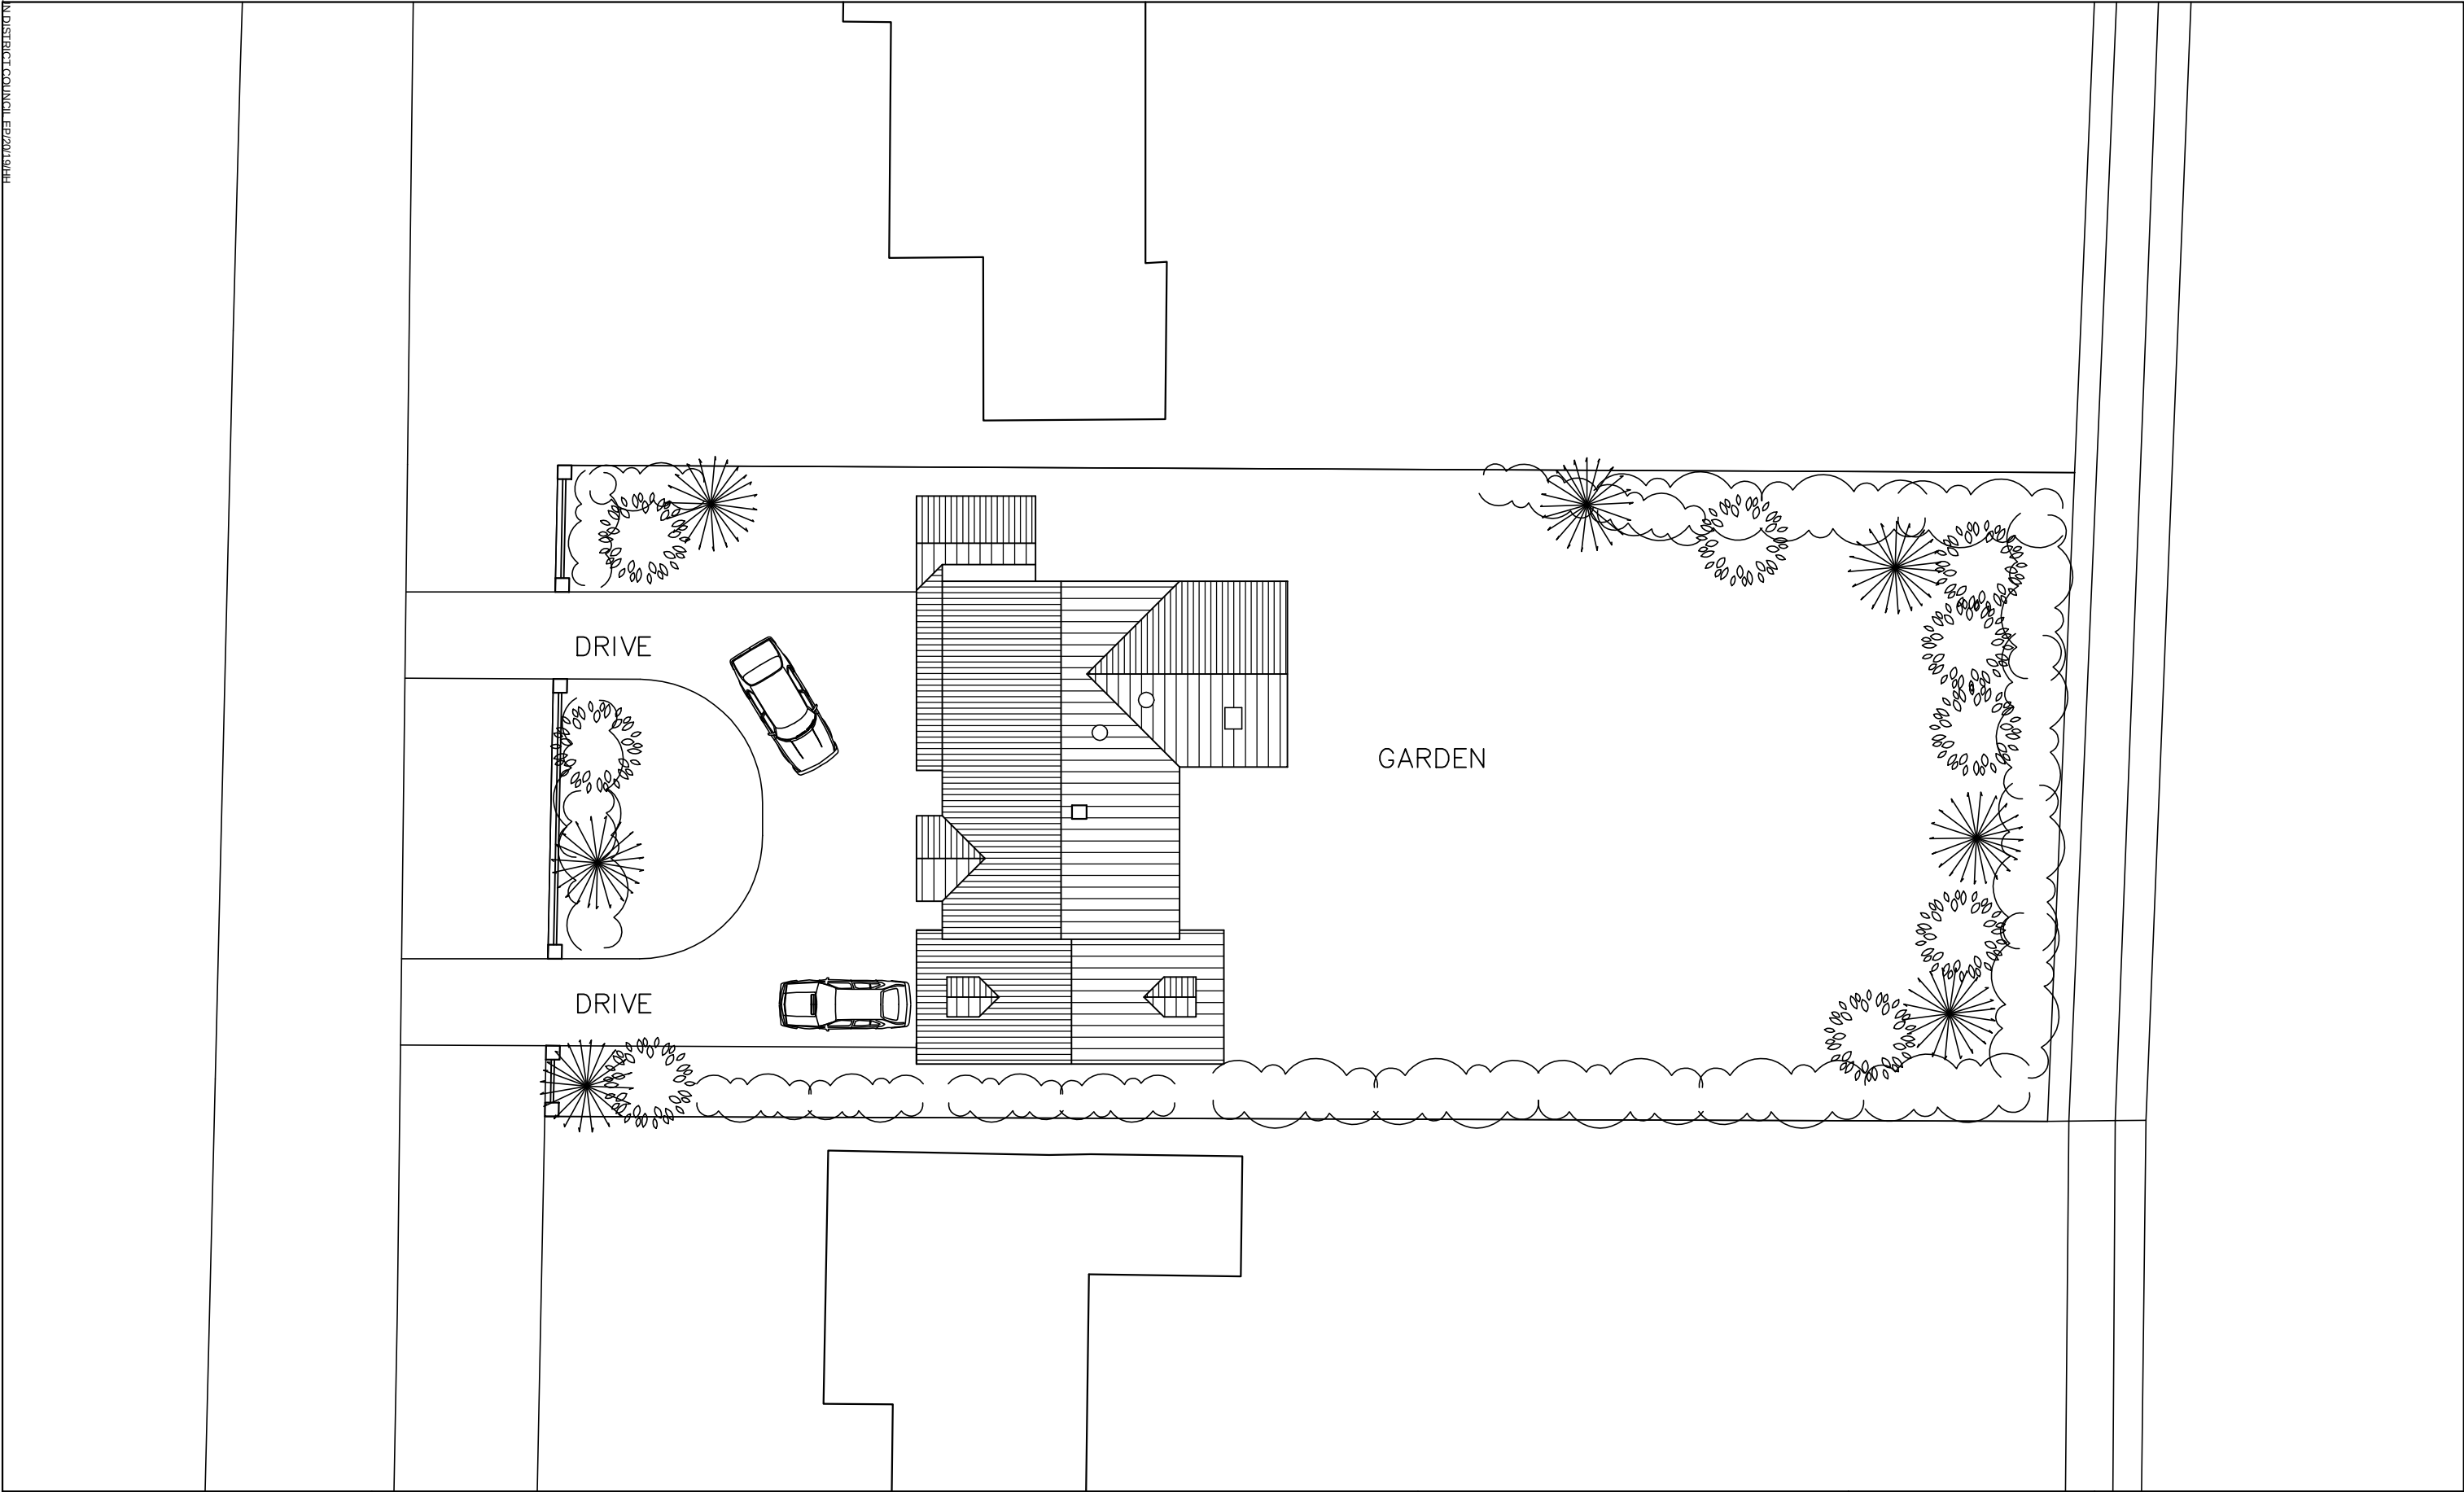


25 Myrtle Grove,
East Preston,
West Sussex,
BN16 2SW

PROPOSED SITE PLAN

Revisions	a) Note/Date/Initial
	b)
	c)
	d)

CAD



Critchley Architecture And Design Ltd.
Contact: 02392 474 919 | info@caad.online
The Old Brewery, 15E South Street, Havant, PO9 1BU

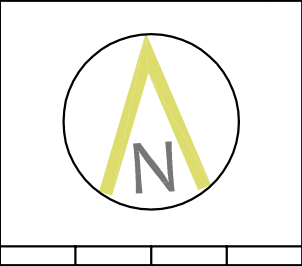

Scale A3 = 1:200
Drawn JHL
Date 13/02/19

18114-104⁰



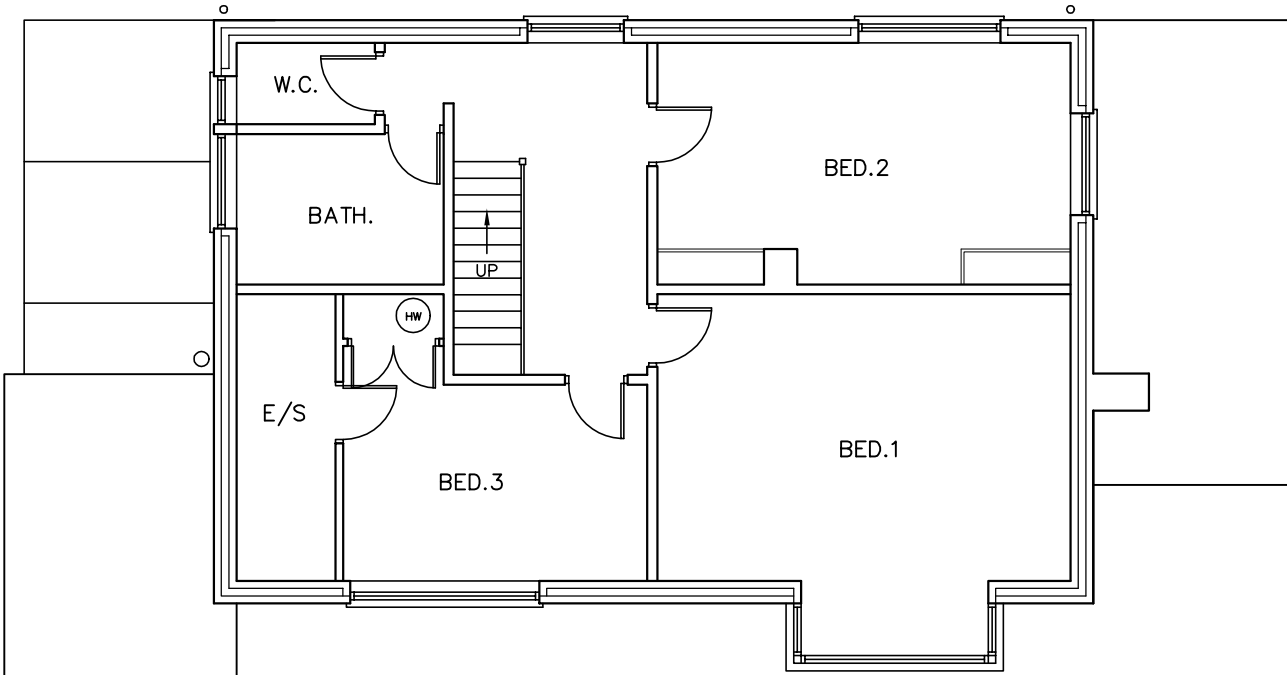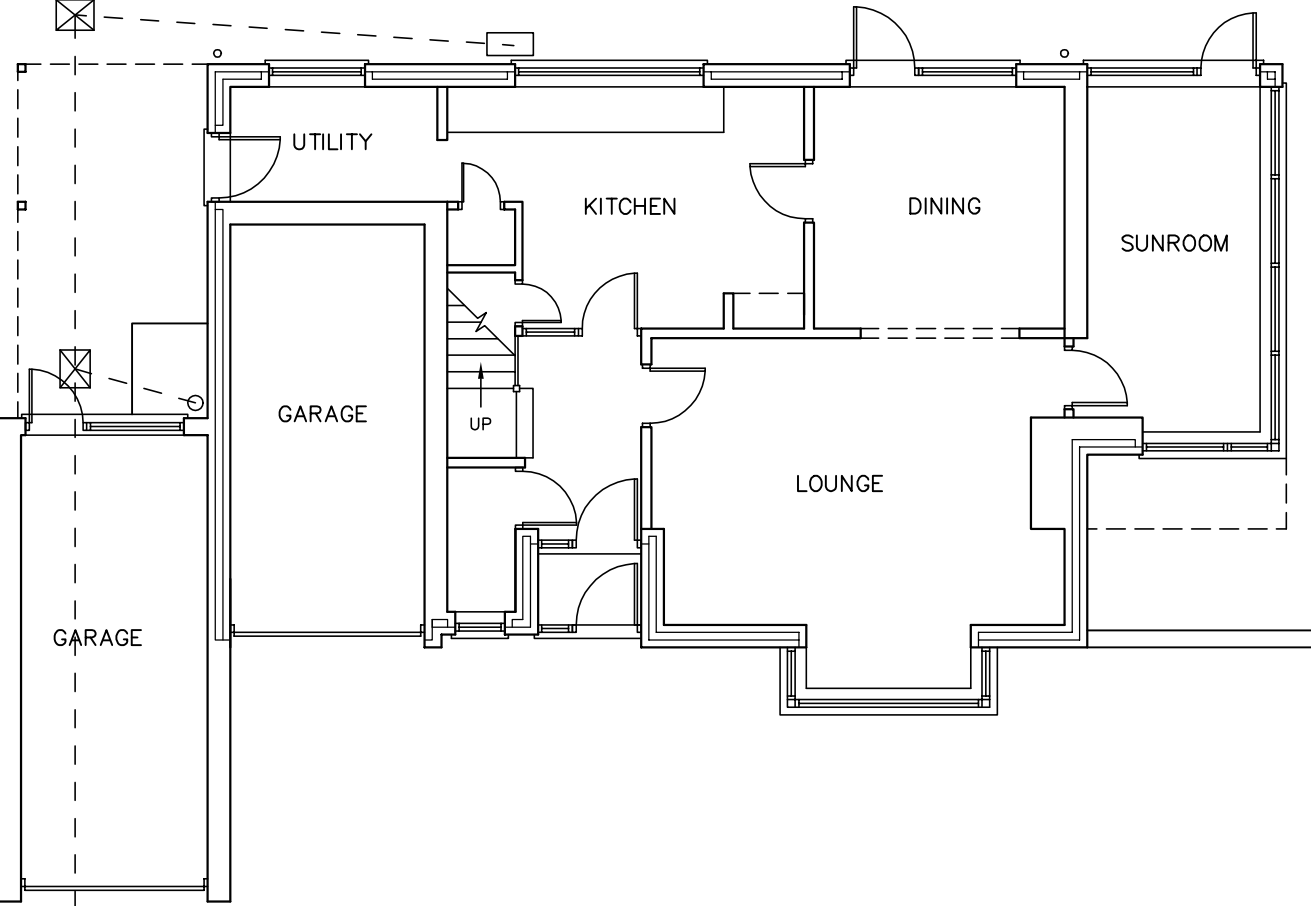


A line drawing of a house. The house has a gabled roof with a chimney on the left side. A dormer window is located on the right side of the roof. The front facade features a large bay window with four panes. To the left of the bay window is a smaller window with a decorative frame. The house is set on a flat ground line.


This architectural elevation drawing shows a two-story building facade. The upper story is a plain white rectangle with two square windows, each divided into four panes. A chimney is located on the roofline between the two windows. The lower story features a horizontal band of horizontal hatching. On the left, there is a large window with a vertical pane on the left and a larger square pane on the right. In the center, there is a door with a vertical pane on the left and a smaller square pane on the right. To the right of the door is a square window divided into four panes. On the far right, there is a small entrance with a door divided into four panes and a small window above it. The entire drawing is rendered in black lines on a white background.

An architectural elevation drawing of a house. The house features a gabled roof with two chimneys. The left side of the house has a window with a small transom. The right side has a vertical element, possibly a door or a narrow window, with horizontal siding above it. The front of the house has a porch area with horizontal siding and a small step. The drawing is a line art representation with no shading.

m	
---	--

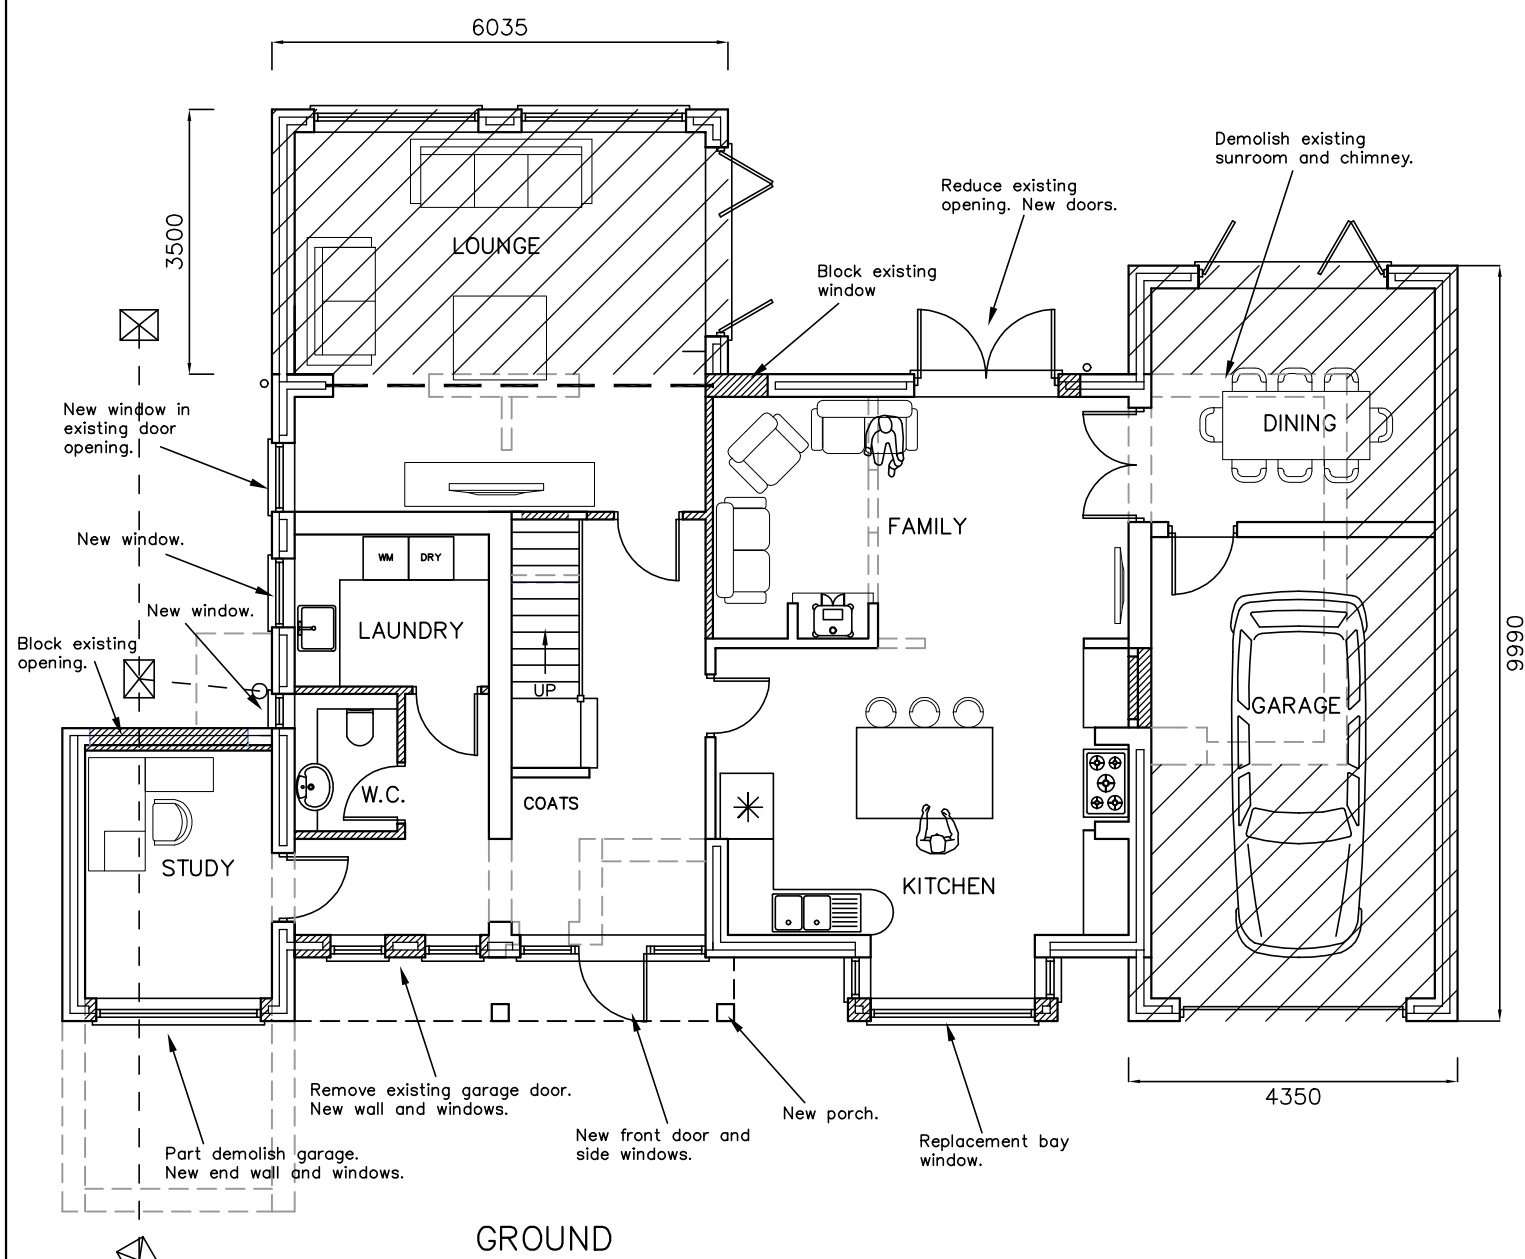

GROUND

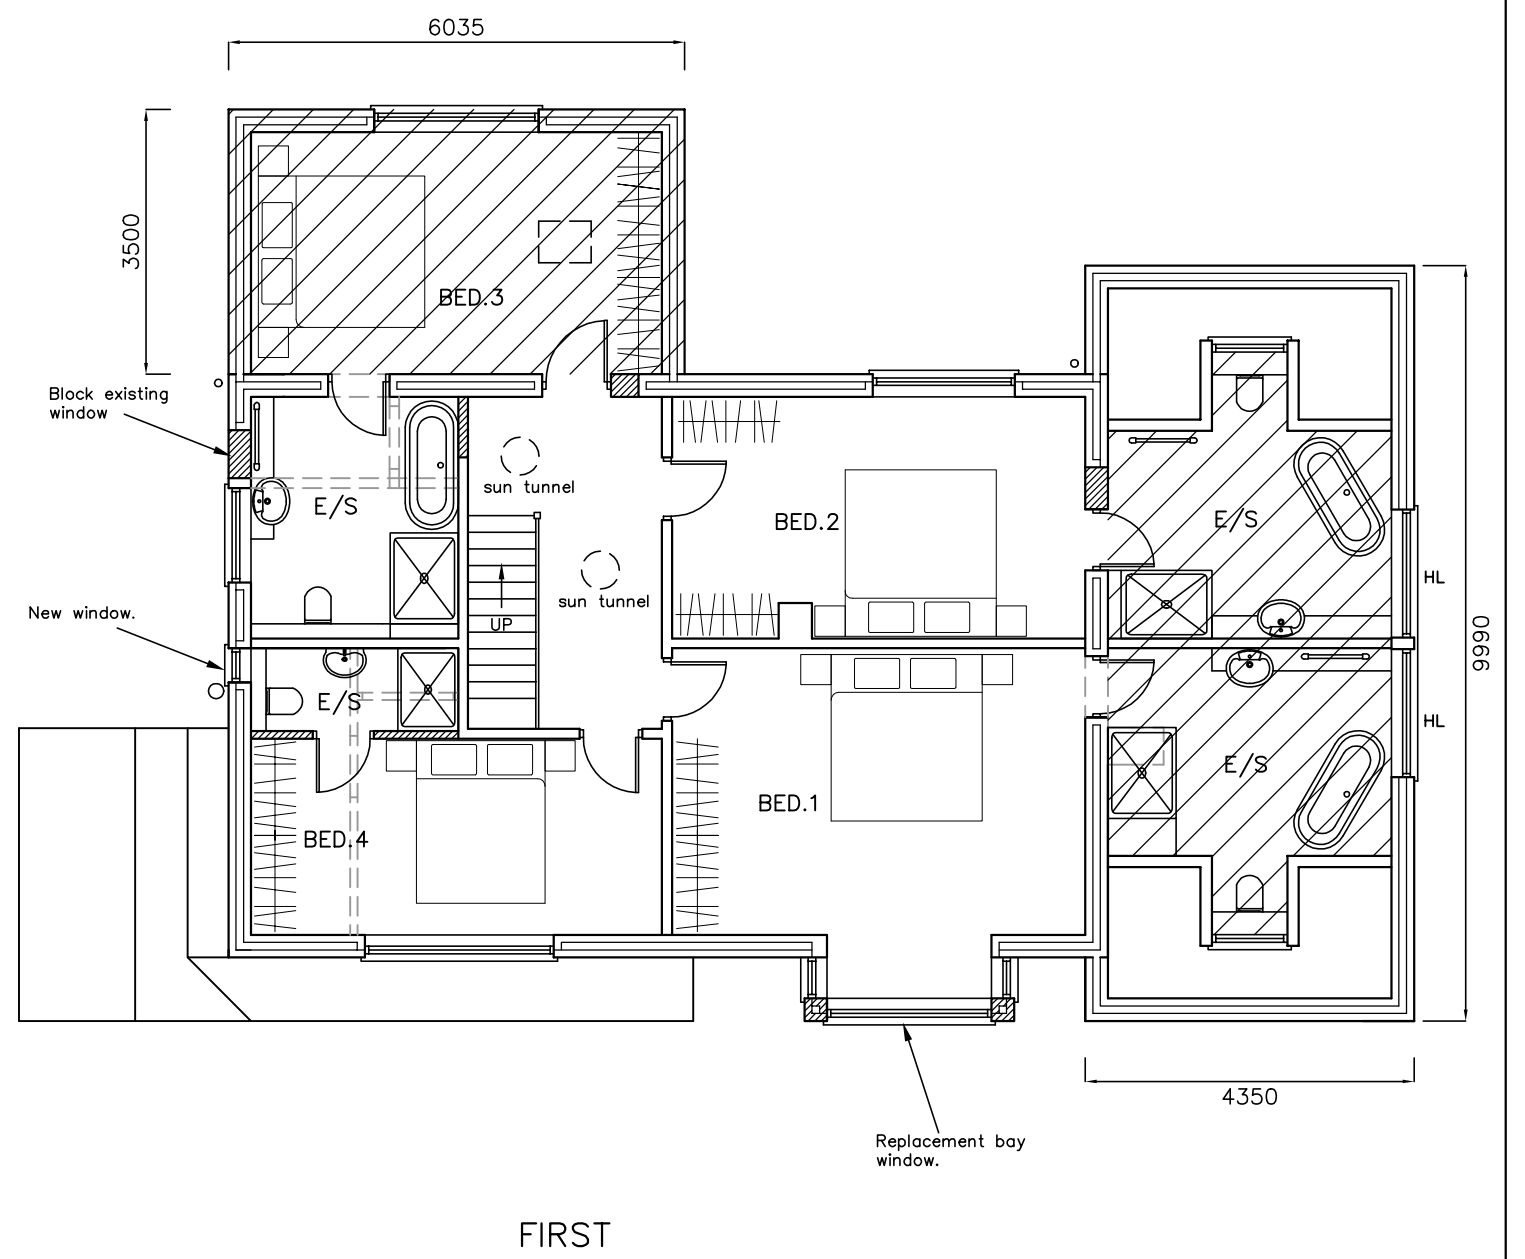


FIRST

25 Myrtle Grove,
East Preston,
West Sussex,
BN16 2SW

PROPOSED PLANS

Revisions	a) Client revisions/23.01.19/JHL
	b) Client revisions/30.01.19/JHL
	c) Client revisions/11.02.19/JHL
	d) Annotation added/12.02.19/JHL




CAD
Critchley Architecture And Design Ltd.
Contact: 02392 474 919 | info@caad.online
The Old Brewery, 15E South Street, Havant, PO9 1BU

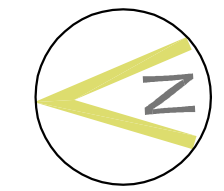

Scale A1=1: 50, A3=1:100
Drawn JHL
Date 16/01/19
18114-403
D

PROPOSED MATERIALS

New and replacement roof tiles to be Marley concrete interlocking in 'Smooth Grey'.
New bricks to be Wienerberger Terra Retro Tiffany stock.
New and replacement windows to be Ral 7044.
Painted brick and timber details to be Ral 7044.
External render to be Farrow and Ball 'Winbourne White'.

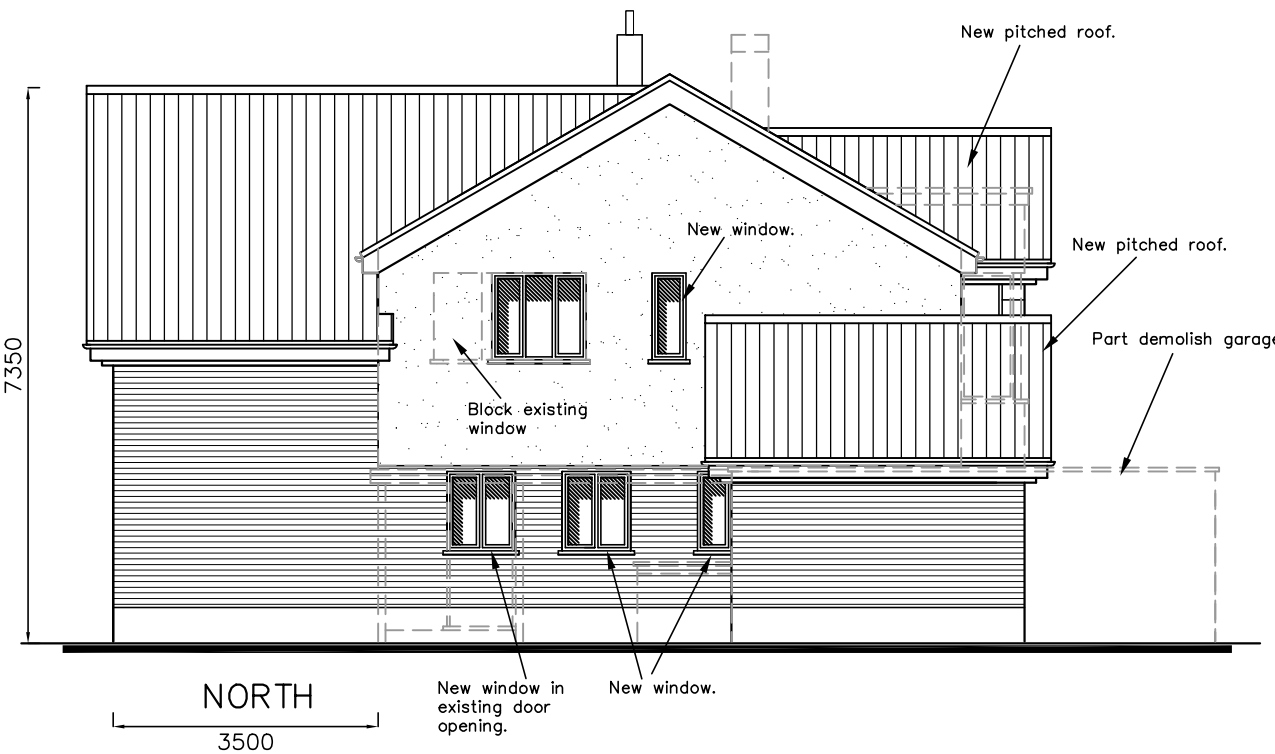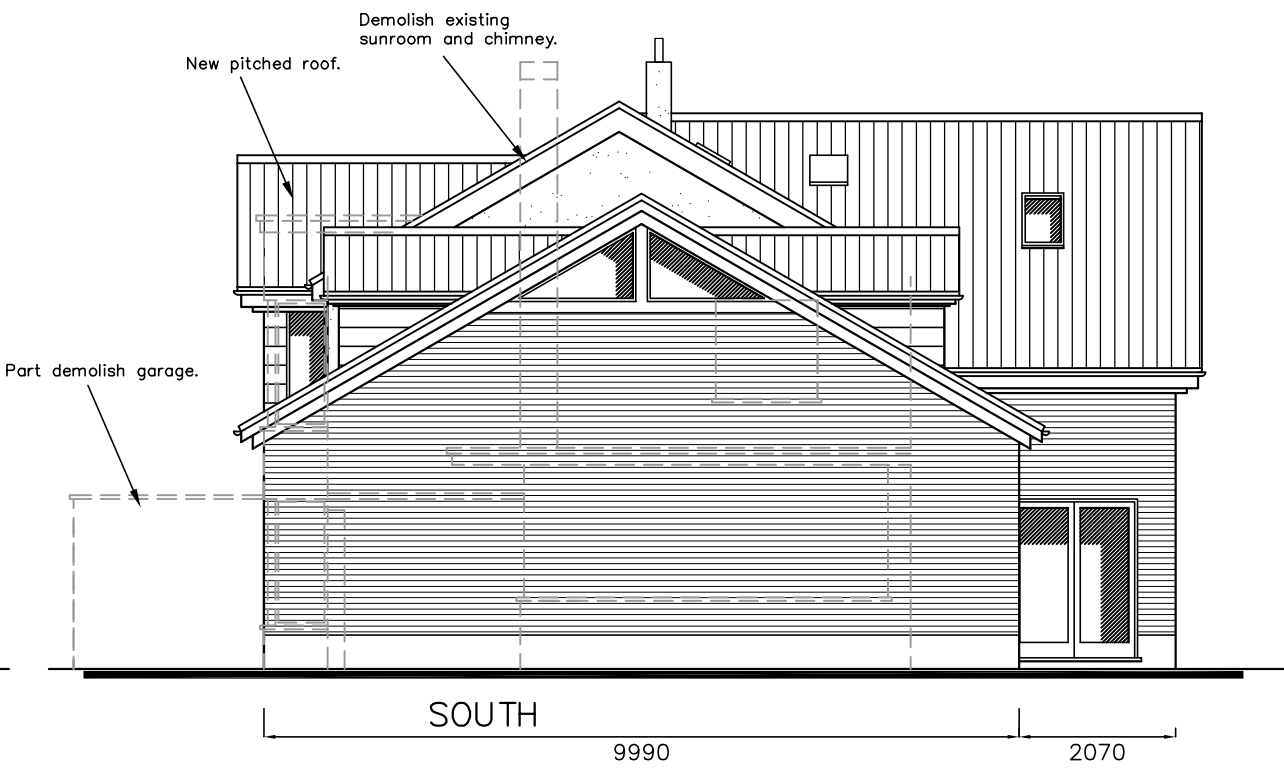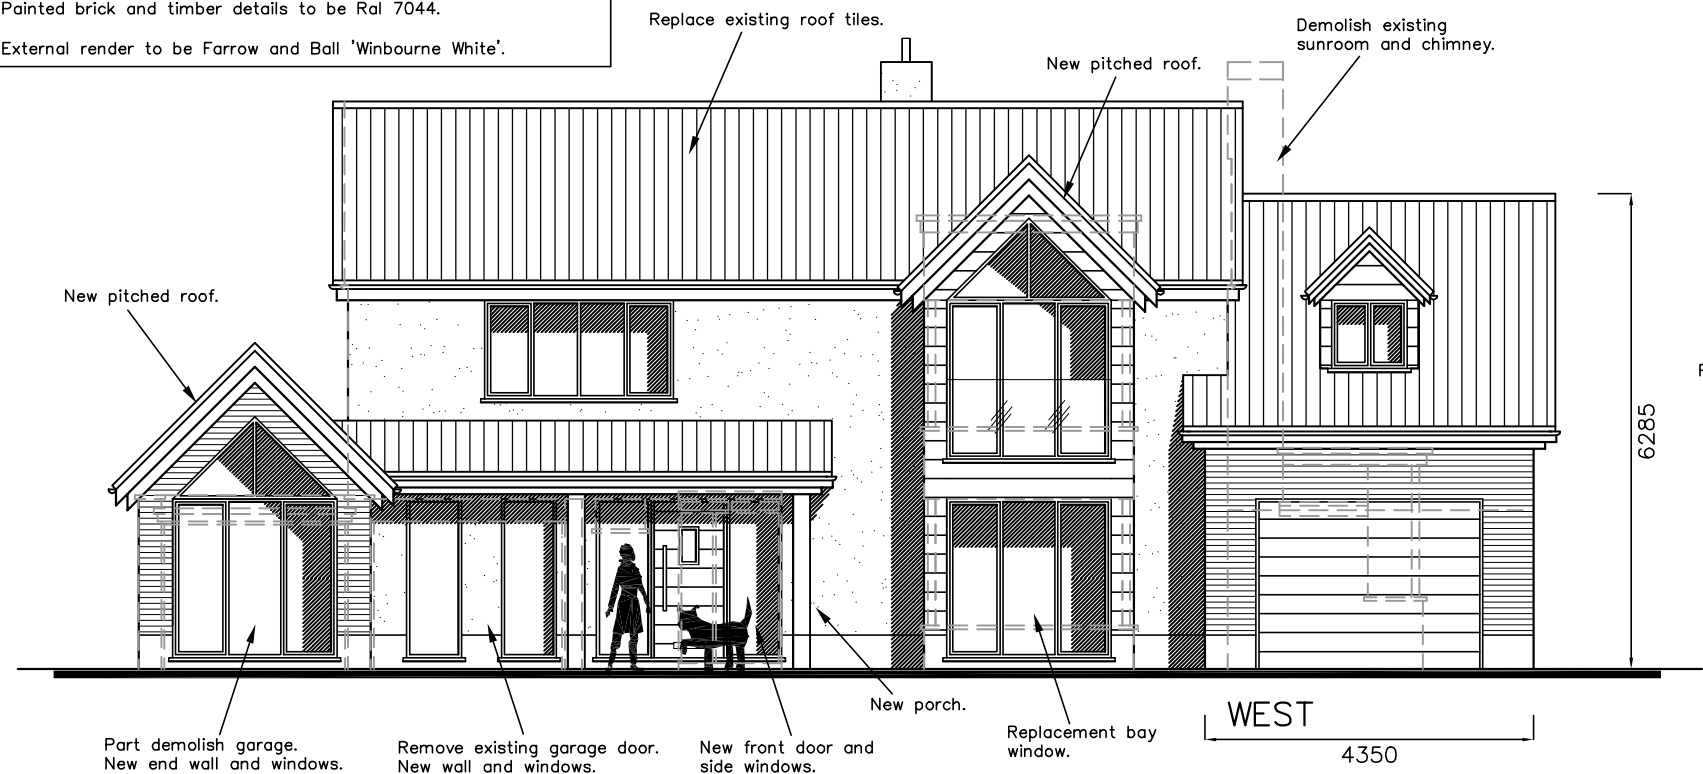

25 Myrtle Grove,
East Preston,
West Sussex,
BN16 2SW

PROPOSED ELEVATIONS

- Revisions
- a) Client revisions/23.01.19/JHL
 - b) Client revisions/30.01.19/JHL
 - c) Client revisions/11.02.19/JHL
 - d) Annotation added/12.02.19/JHL

CAD

Critchley Architecture And Design Ltd.
Contact: 02392 474 919 | info@caad.online

The Old Brewery, 15E South Street, Havant, PO9 1BU

Scale A1=1:50, A3=1:100
Drawn JHL
Date 16/01/19

18114-503