


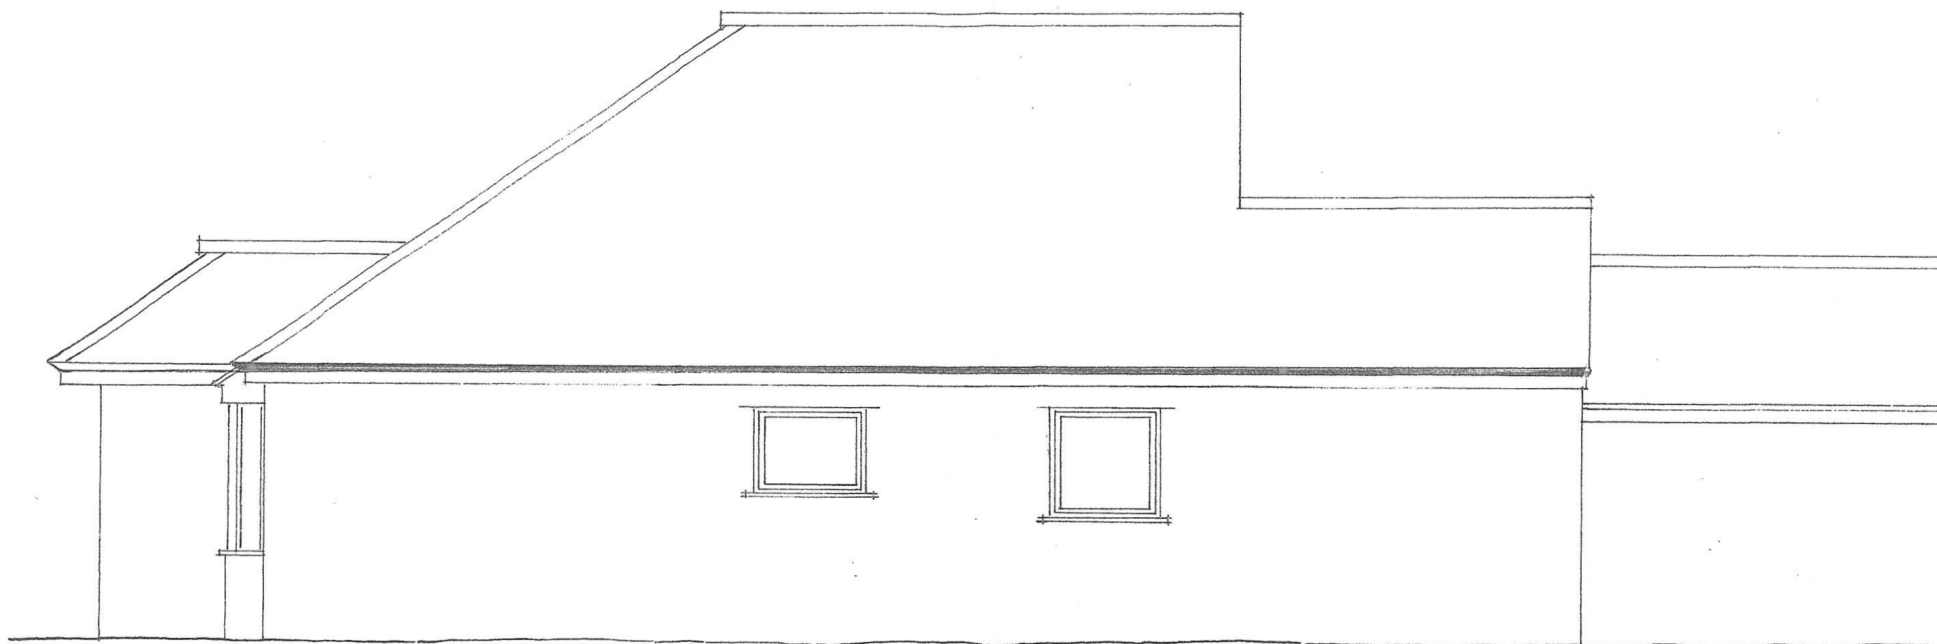

SIDE ELEVATION ( EAST ) ~ AS EXISTING

SCALE 1 : 50 @ A3 PAPER SIZE



67, WORTHING ROAD, EAST PRESTON, WEST SUSSEX

1: 50 FEBRUARY 2022 75/22/03

Clive Fish ~ Building & Design Consultant

Tel ; ( 01903 ) 732942