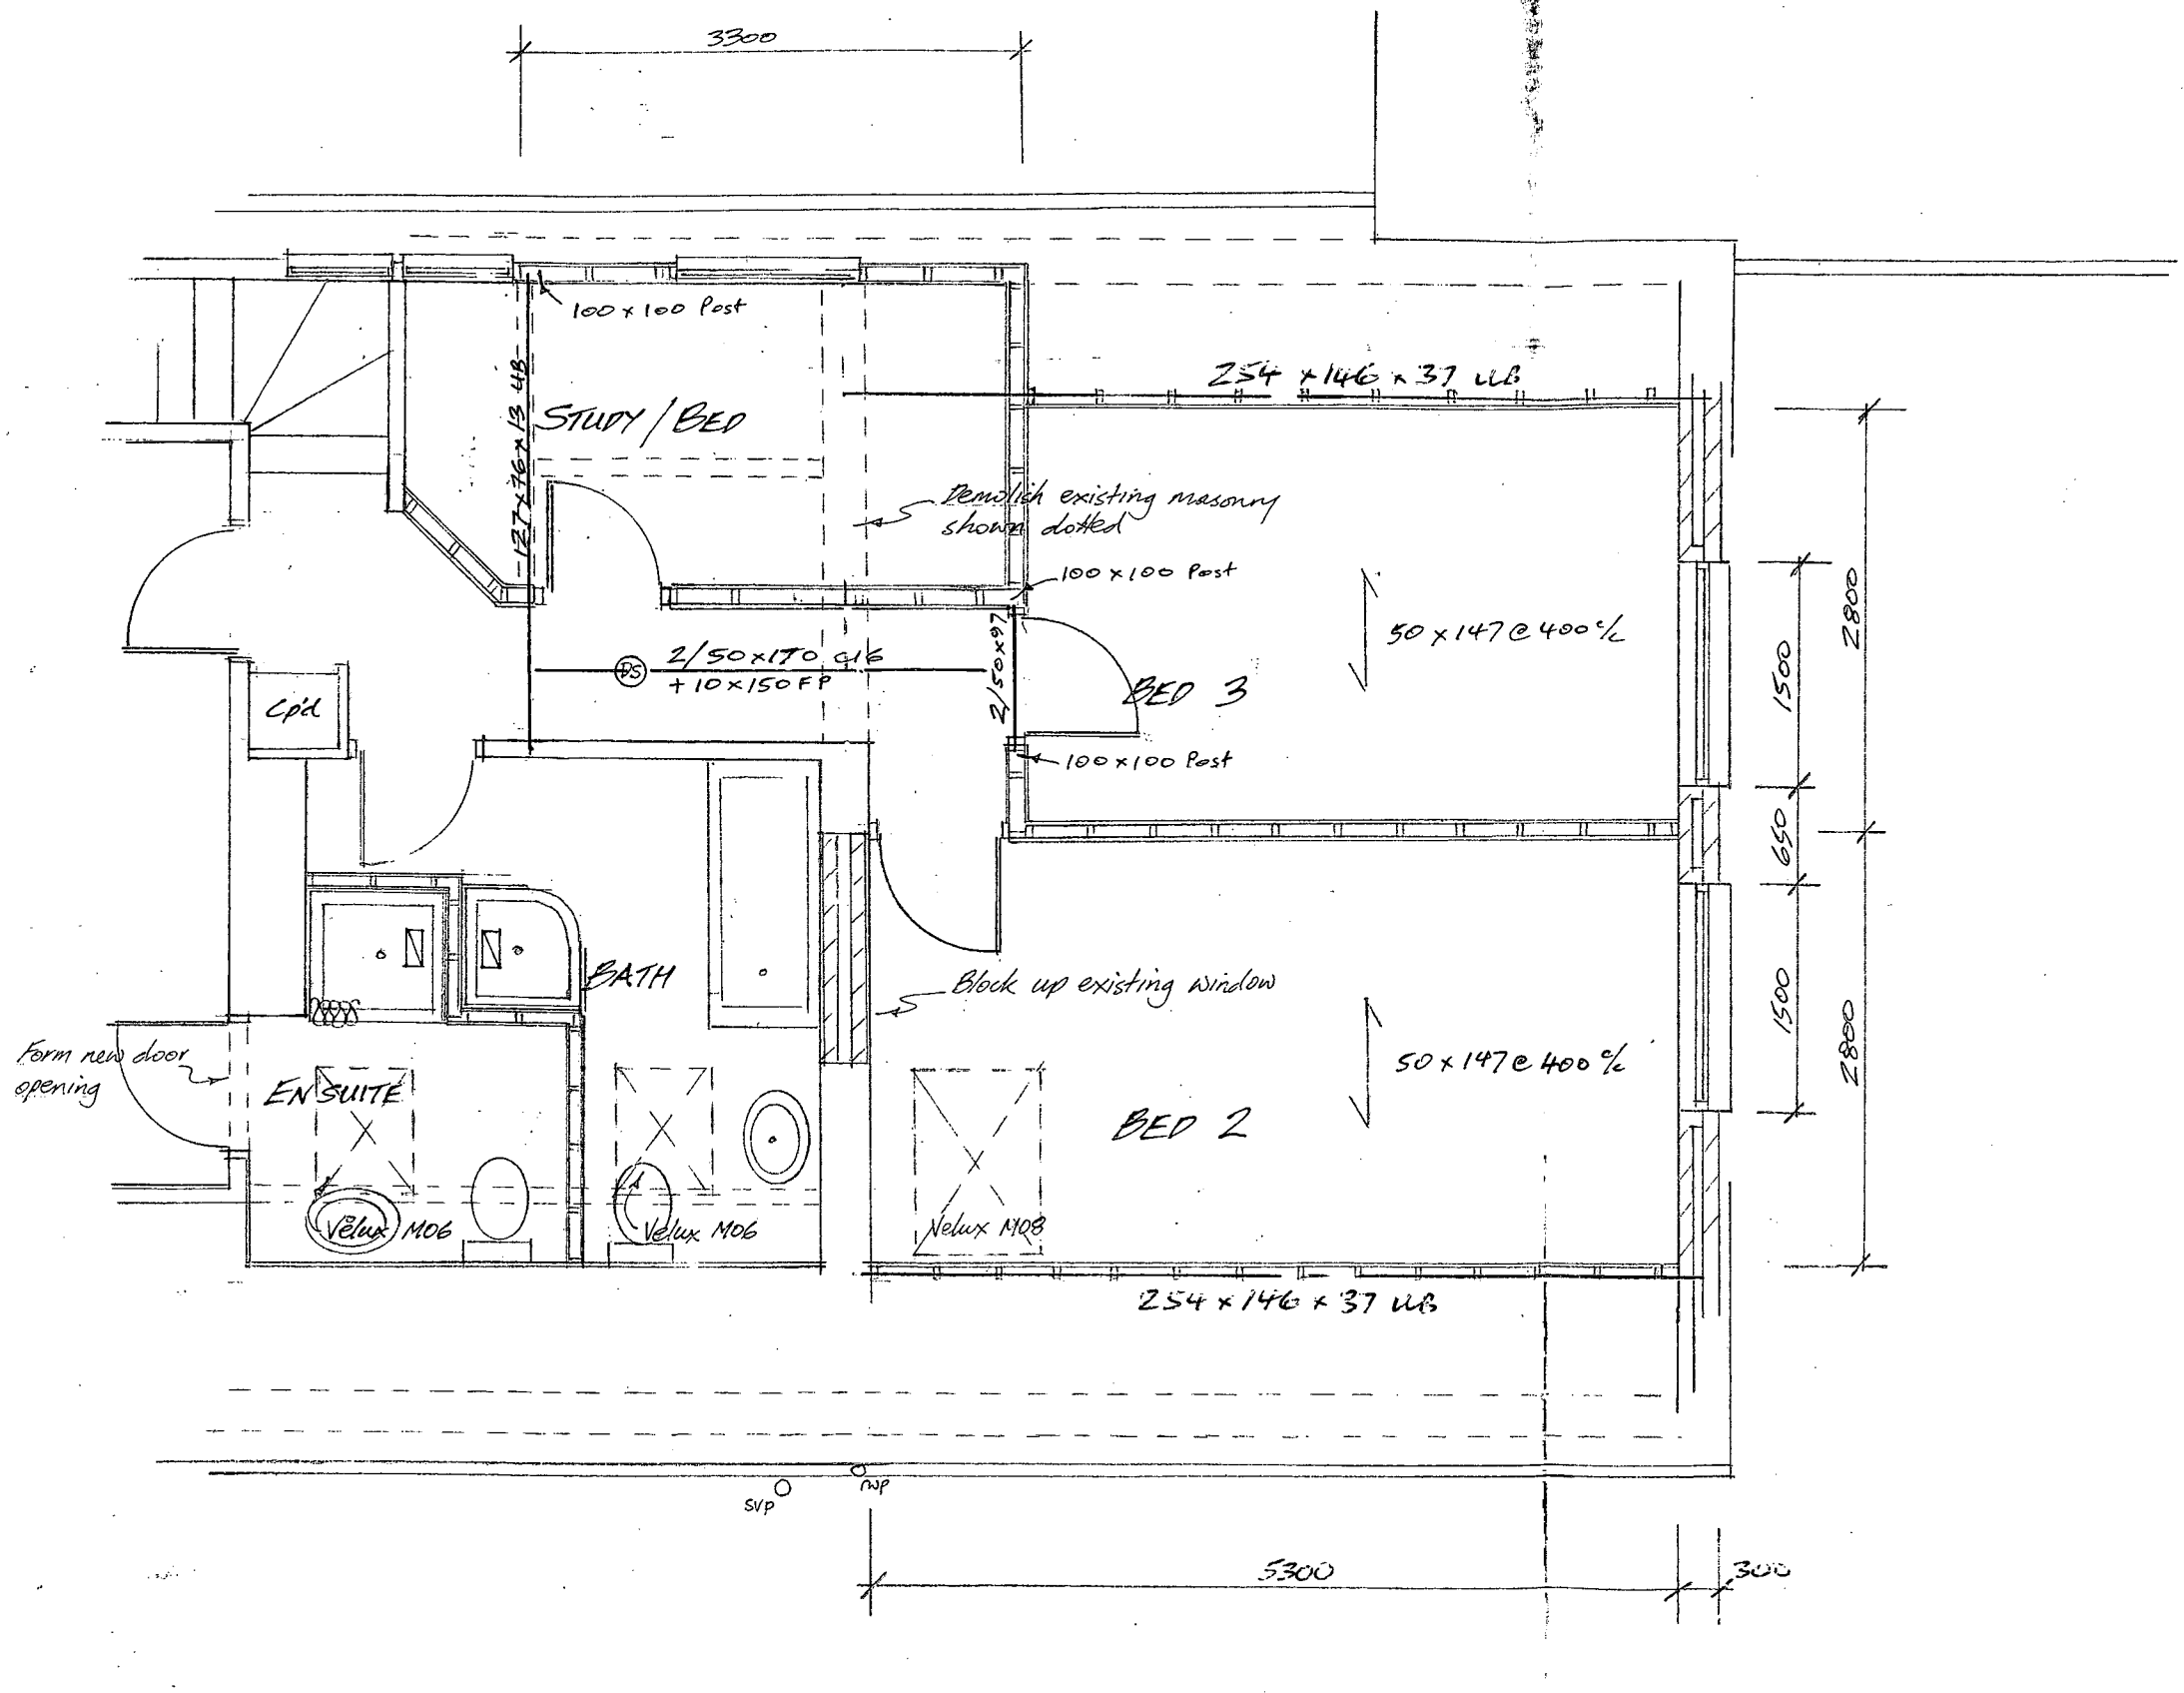


PROPOSED 1ST FLOOR PLAN

A	Additional Velux added to Bed 2 3/12/07

REVISIONS

M.J.J. TANNER
SOUTH HAMBYE
16 NORTH LANE
EAST PRESTON
WEST SUSSEX BN16 1DA
TEL/FAX: 01903 774211

MR & MRS P CLARK
39 THE RIDINGS
EAST PRESTON
BN16 2TW
Tel 01903 850601

TWO STOREY REAR EXTENSION & EXTENSION TO SIDE DORMER & GARAGE EXTENSION

1ST FLOOR PLAN

DATE FEB 2007

SCALE 1:50

DRG No 662-3 A

ARUN DISTRICT COUNCIL EP/22/08