

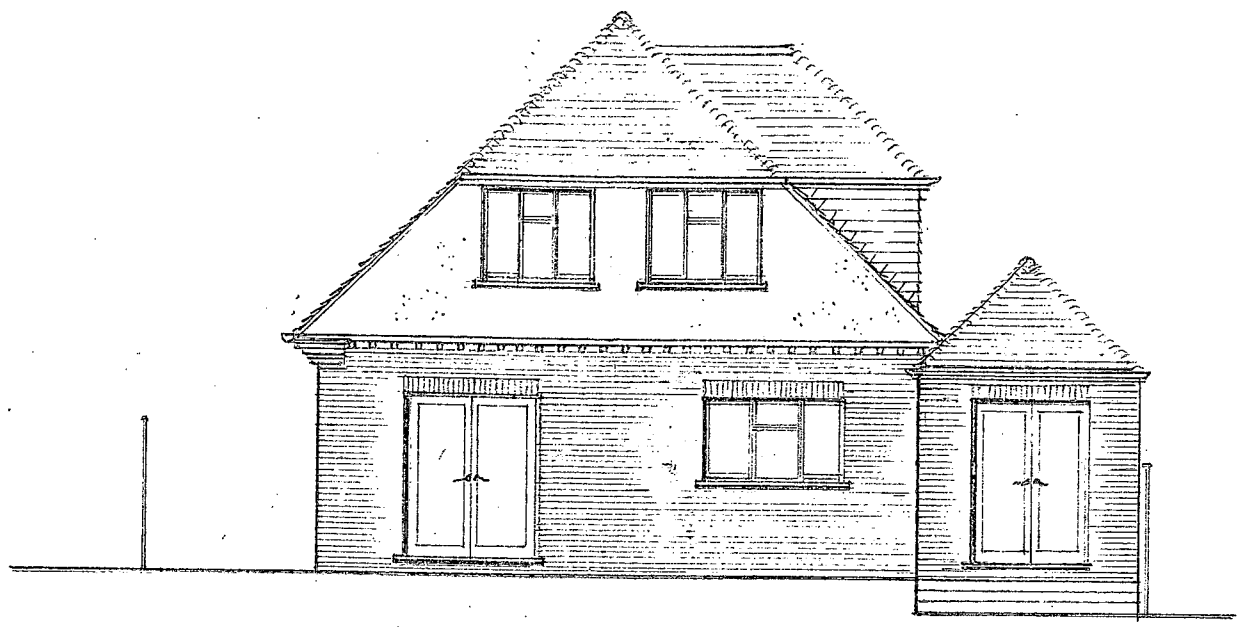


EAST ELEVATION

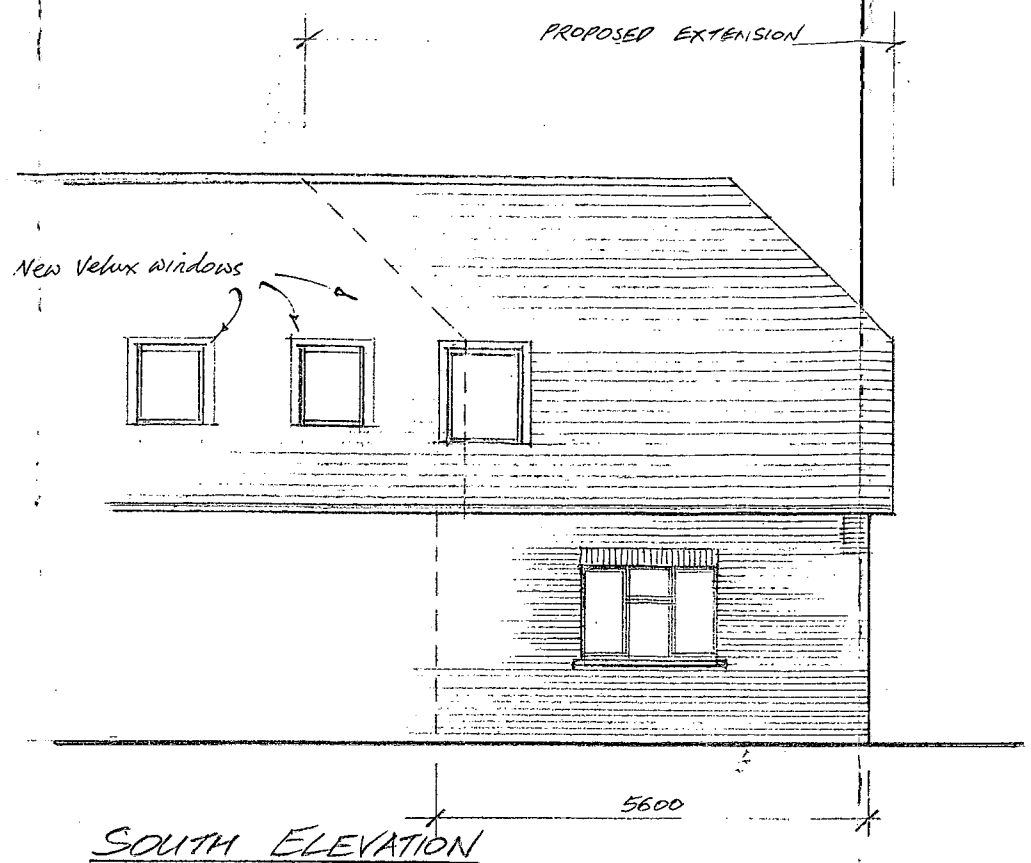

SOUTH ELEVATION

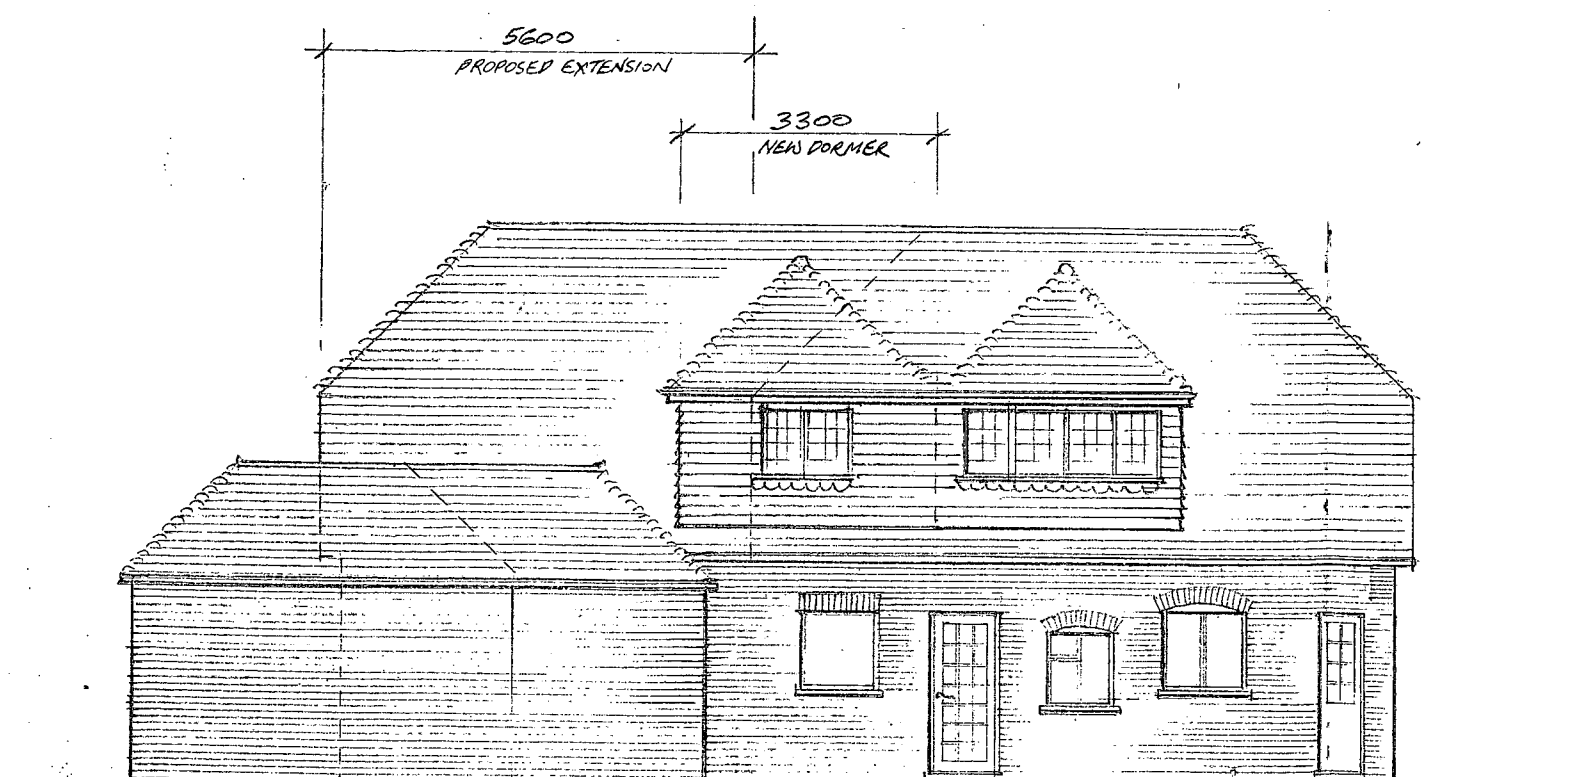

NORTH ELEVATION

SPECIFICATION

Roof
Plain concrete roof tiles to match existing.
45° roof slope.

Walls
Ground floor to be facing brickwork with feature brick corbels, soldier course above windows and tiled overhang to corners. First floor gable to be sand/cement render with masonry paint finish.
All to match existing.

Windows
Double glazed white upvc units with safety glass to all critical areas.

Dormers
Vertical hanging tiles to match existing.
Lead valley gutter between dormer roofs slopes.

Rain Water Goods
Black half round upvc guttering and rain water downpipes to existing soak ways with white upvc fascias and soffits.

A	Additional Velux to South Elevation 3/12/07

REVISIONS

M.J.J. TANNER
SOUTH HAMBYE
16 NORTH LANE
EAST PRESTON
WEST SUSSEX BN16 1DA
TEL/FAX: 01903 774211

MR & MRS P CLARK
39 THE RIDINGS
EAST PRESTON
BN16 2TN
Tel 01903 850601

TWO STOREY REAR EXTENSION & EXTENSION TO SIDE DORMER GARAGE EXTENSION

ELEVATIONS

DATE FEB 2007

SCALE 1:100

DRG No 662-4 A

ARUN DISTRICT COUNCIL EP/22/08