
OS Sitemap™

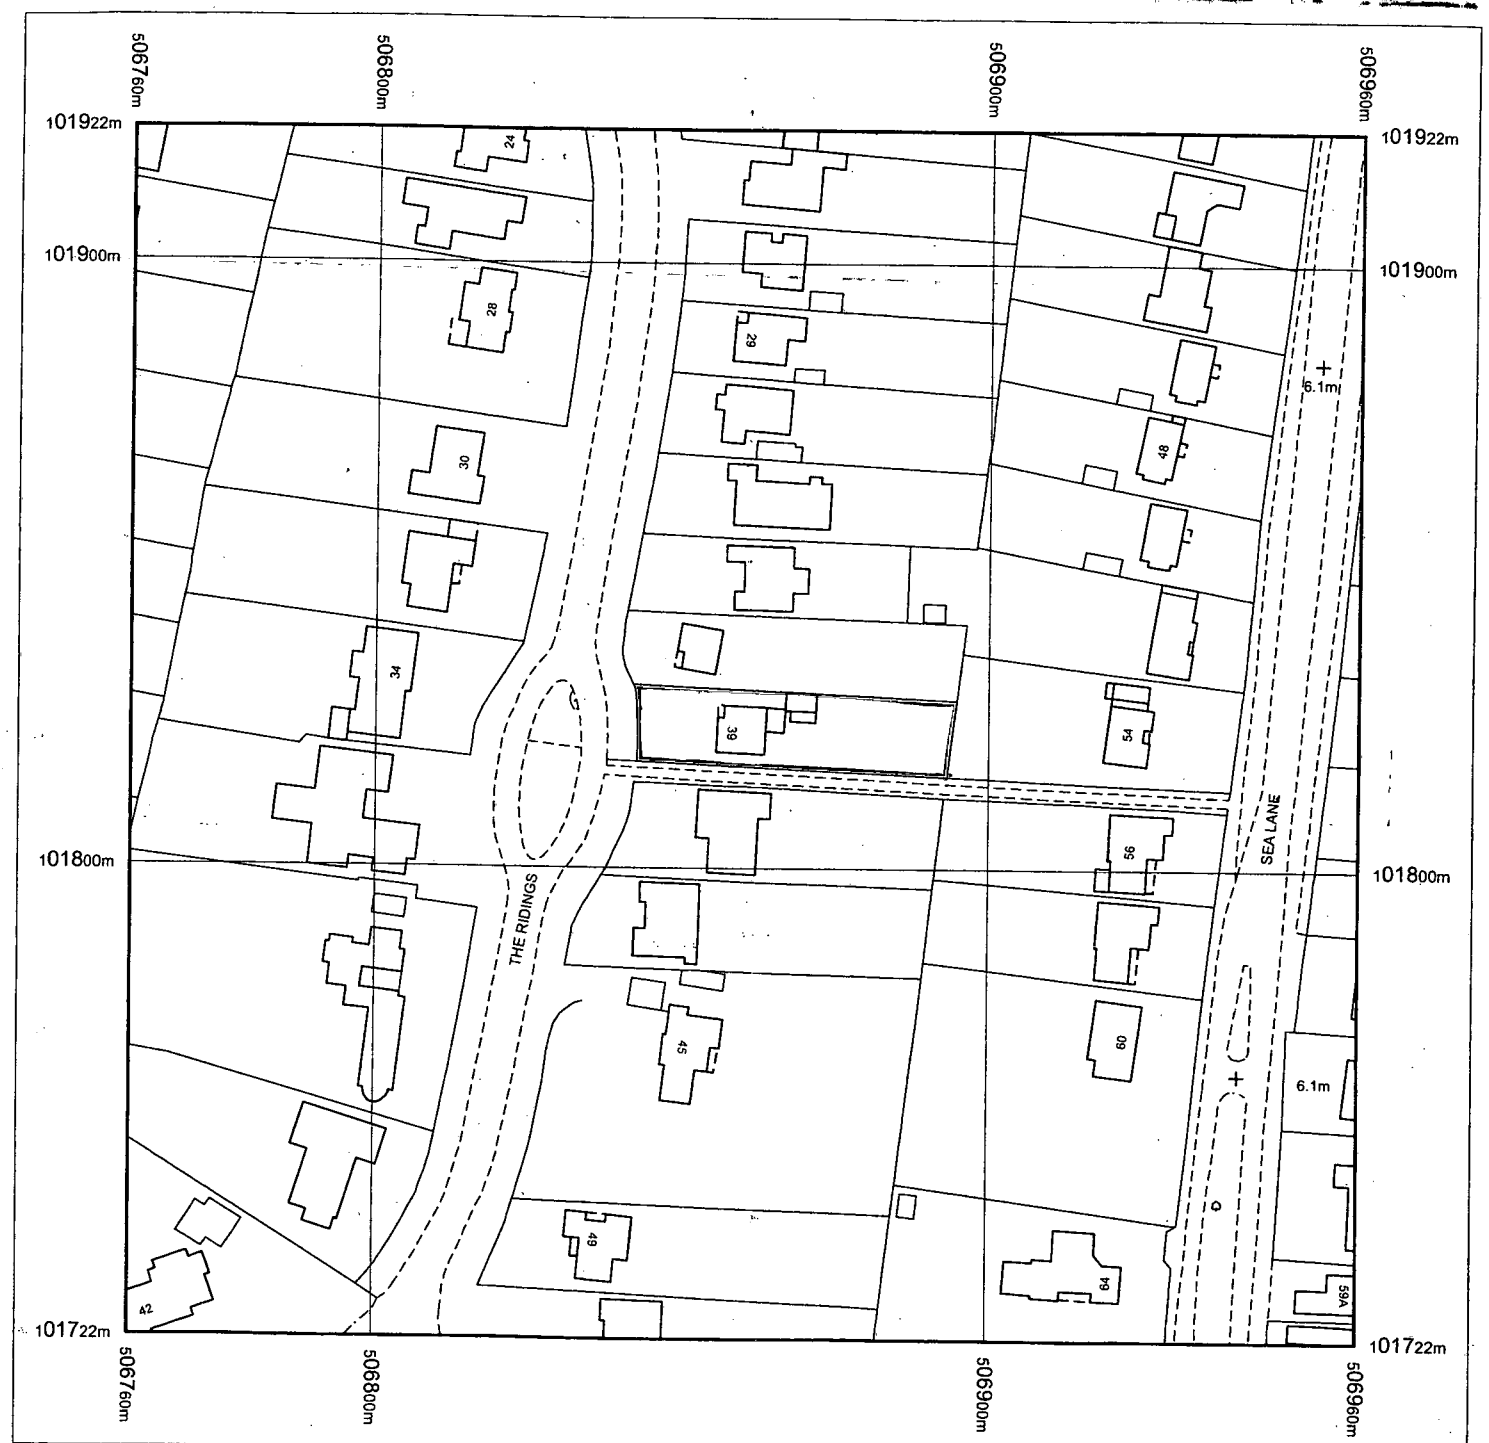

Produced 06.09.2007 from the Ordnance Survey National Geographic Database and incorporating surveyed revision available at this date. © Crown Copyright 2007.

Reproduction in whole or part is prohibited without the prior permission of Ordnance Survey.

Ordnance Survey and the OS Symbol are registered trademarks and OS Sitemap is a trademark of Ordnance Survey, the national mapping agency of Great Britain.

The representation of a road, track or path is no evidence of a right of way.

The representation of features as lines is no evidence of a property boundary.


Metres
0 20 40
Scale 1:1250

Supplied by: **Mailboxes Etc Brighton**
Serial number: 00106100
Centre coordinates: 506860 101822

Further information can be found on the OS Sitemap Information leaflet or the Ordnance Survey web site:
www.ordnancesurvey.co.uk

39 The Ridings

BN16 2TW

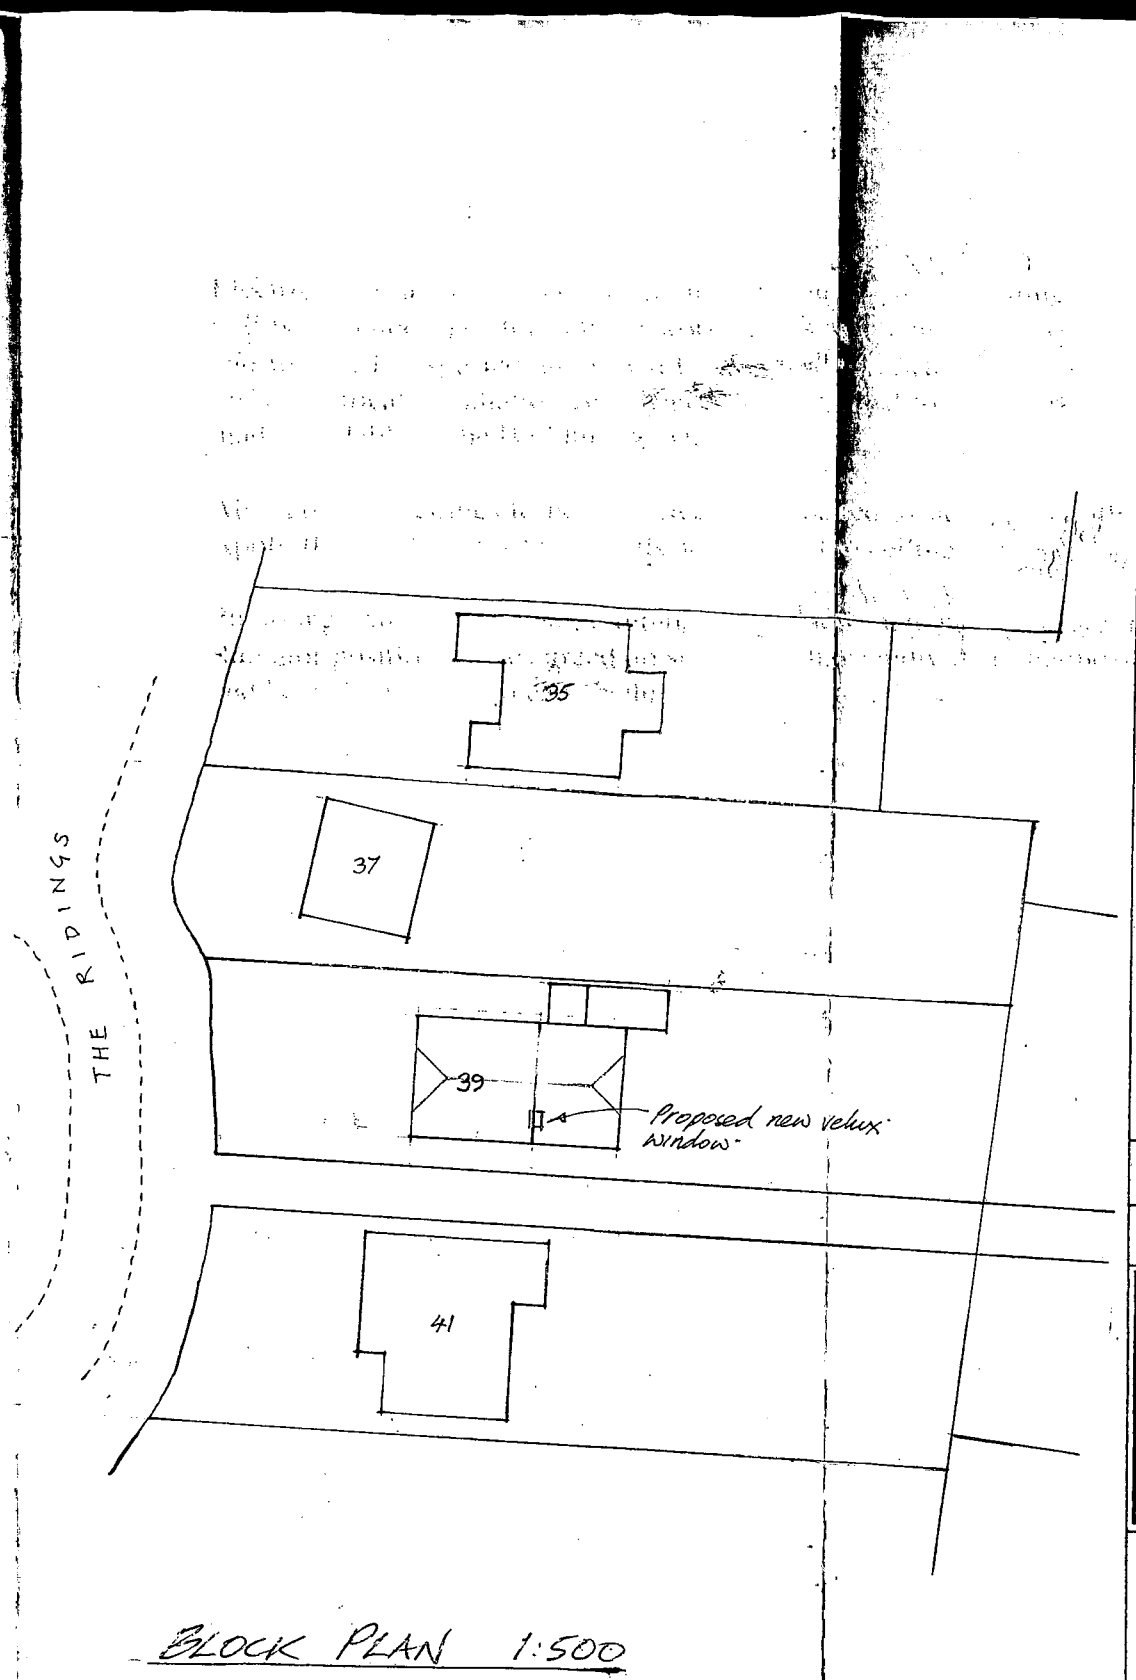

BLOCK PLAN 1:500

EP/22/08

A	Block Plan Revised 14/2/2008

REVISIONS

M.J.J. TANNER
SOUTH HAMBYE
16 NORTH LANE
EAST PRESTON
WEST SUSSEX BN16 1DA
TEL/FAX: 01903 774211

MR & MRS P CLARK
39 THE RIDINGS
EAST PRESTON
BN16 2TW

Tel 01903 850601

TWO STOREY REAR EXTENSION & EXTENSION TO SIDE DORMER GARAGE EXTENSION

SITE PLANS

DATE	FEB 2007
SCALE	1:1250, 1:500
DRG No	662-1 A

ARUN DISTRICT COUNCIL-EP/22/08