






Scale Bar 1:50

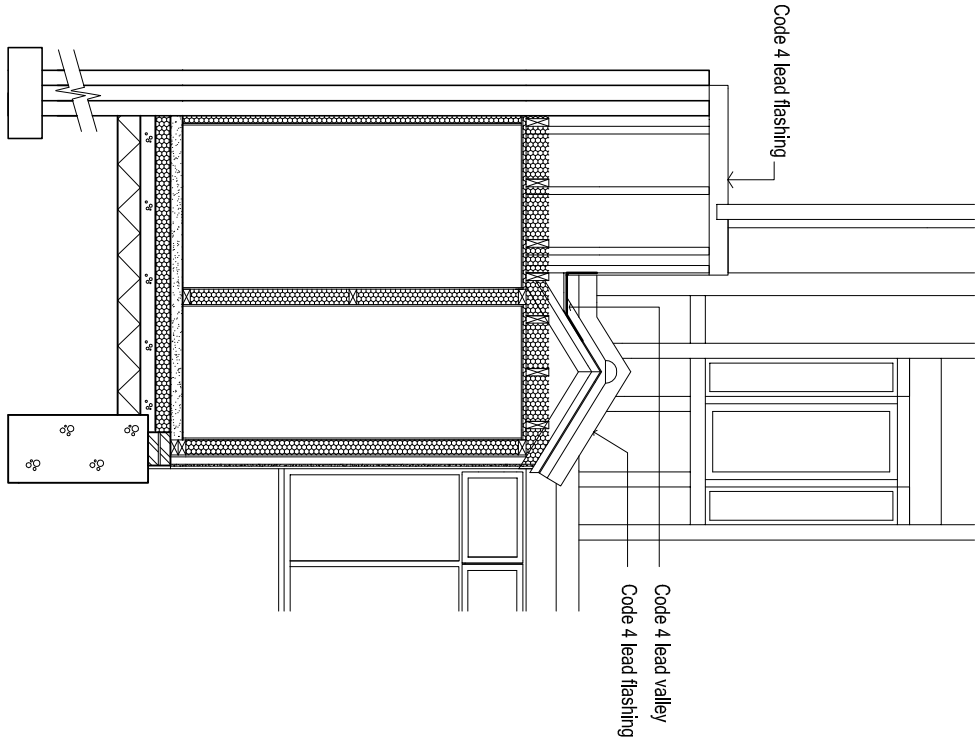

SECTION A - A 1:50

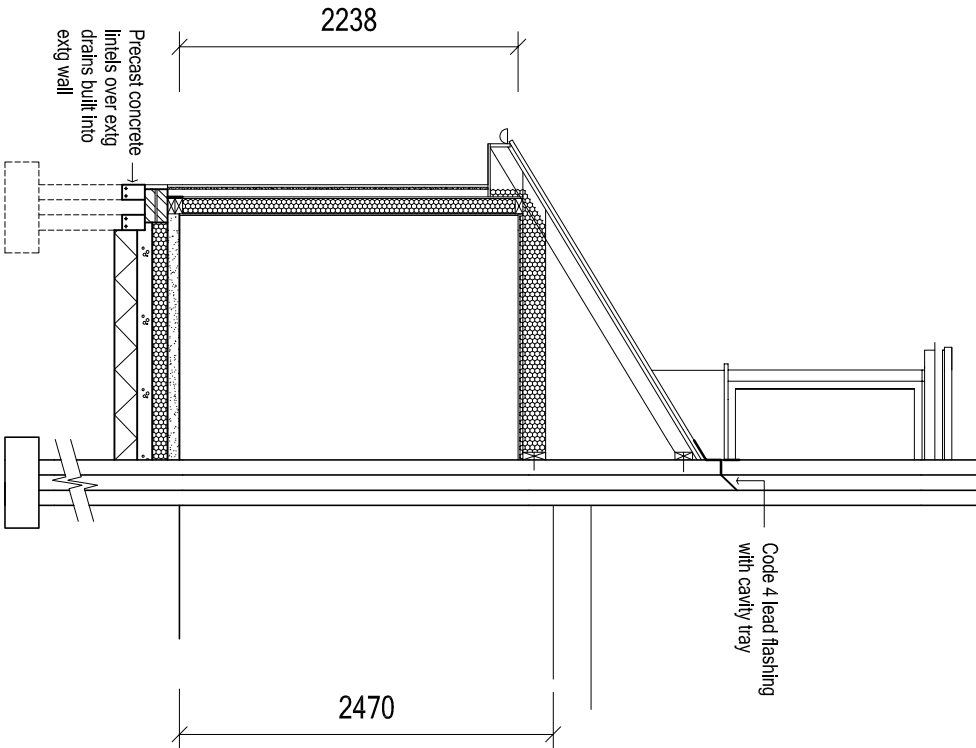

SECTION B - B 1:50

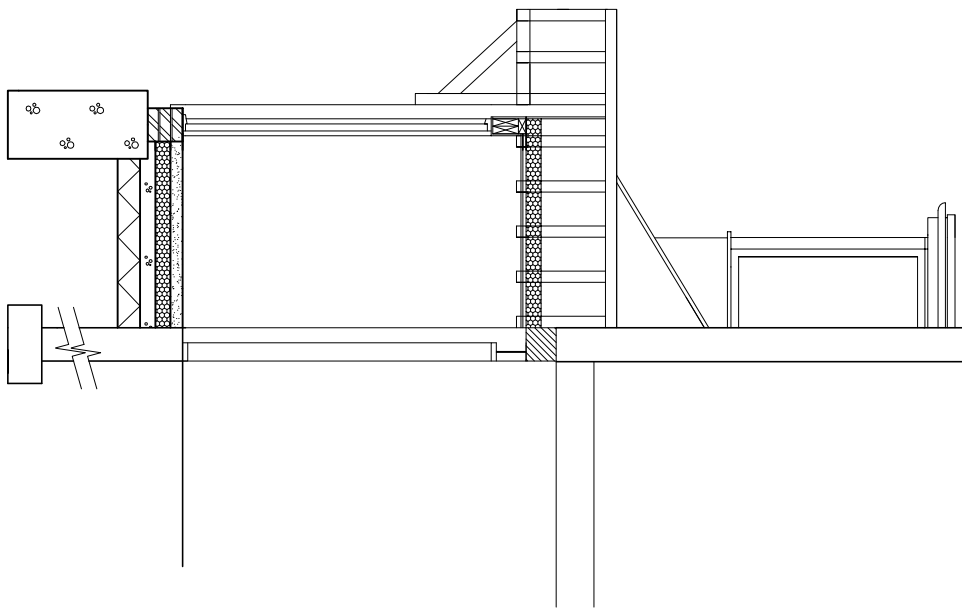

SECTION C - C 1:50

ARW Design	DRAWING TITLE: SECTIONS PROJECT: PROPOSED FRONT ENTRANCE PORCH & CLOAKROOM		LOCATION: MARINERS HOUSE, 16, SOUTH STRAND, EAST PRESTON CLIENT: D.EDWARDS		SCALE: AS NOTED @ paper size A3 DATE: DEC 2019	
			DRAWN: ARW		DRAWING NO: 4463/4 REVISION:	