


Location Plan

Site Address: 73, The Ridings, East Preston, BN16 2TW

Date Produced: 03-Mar-2026

Scale: 1:1250 @A4

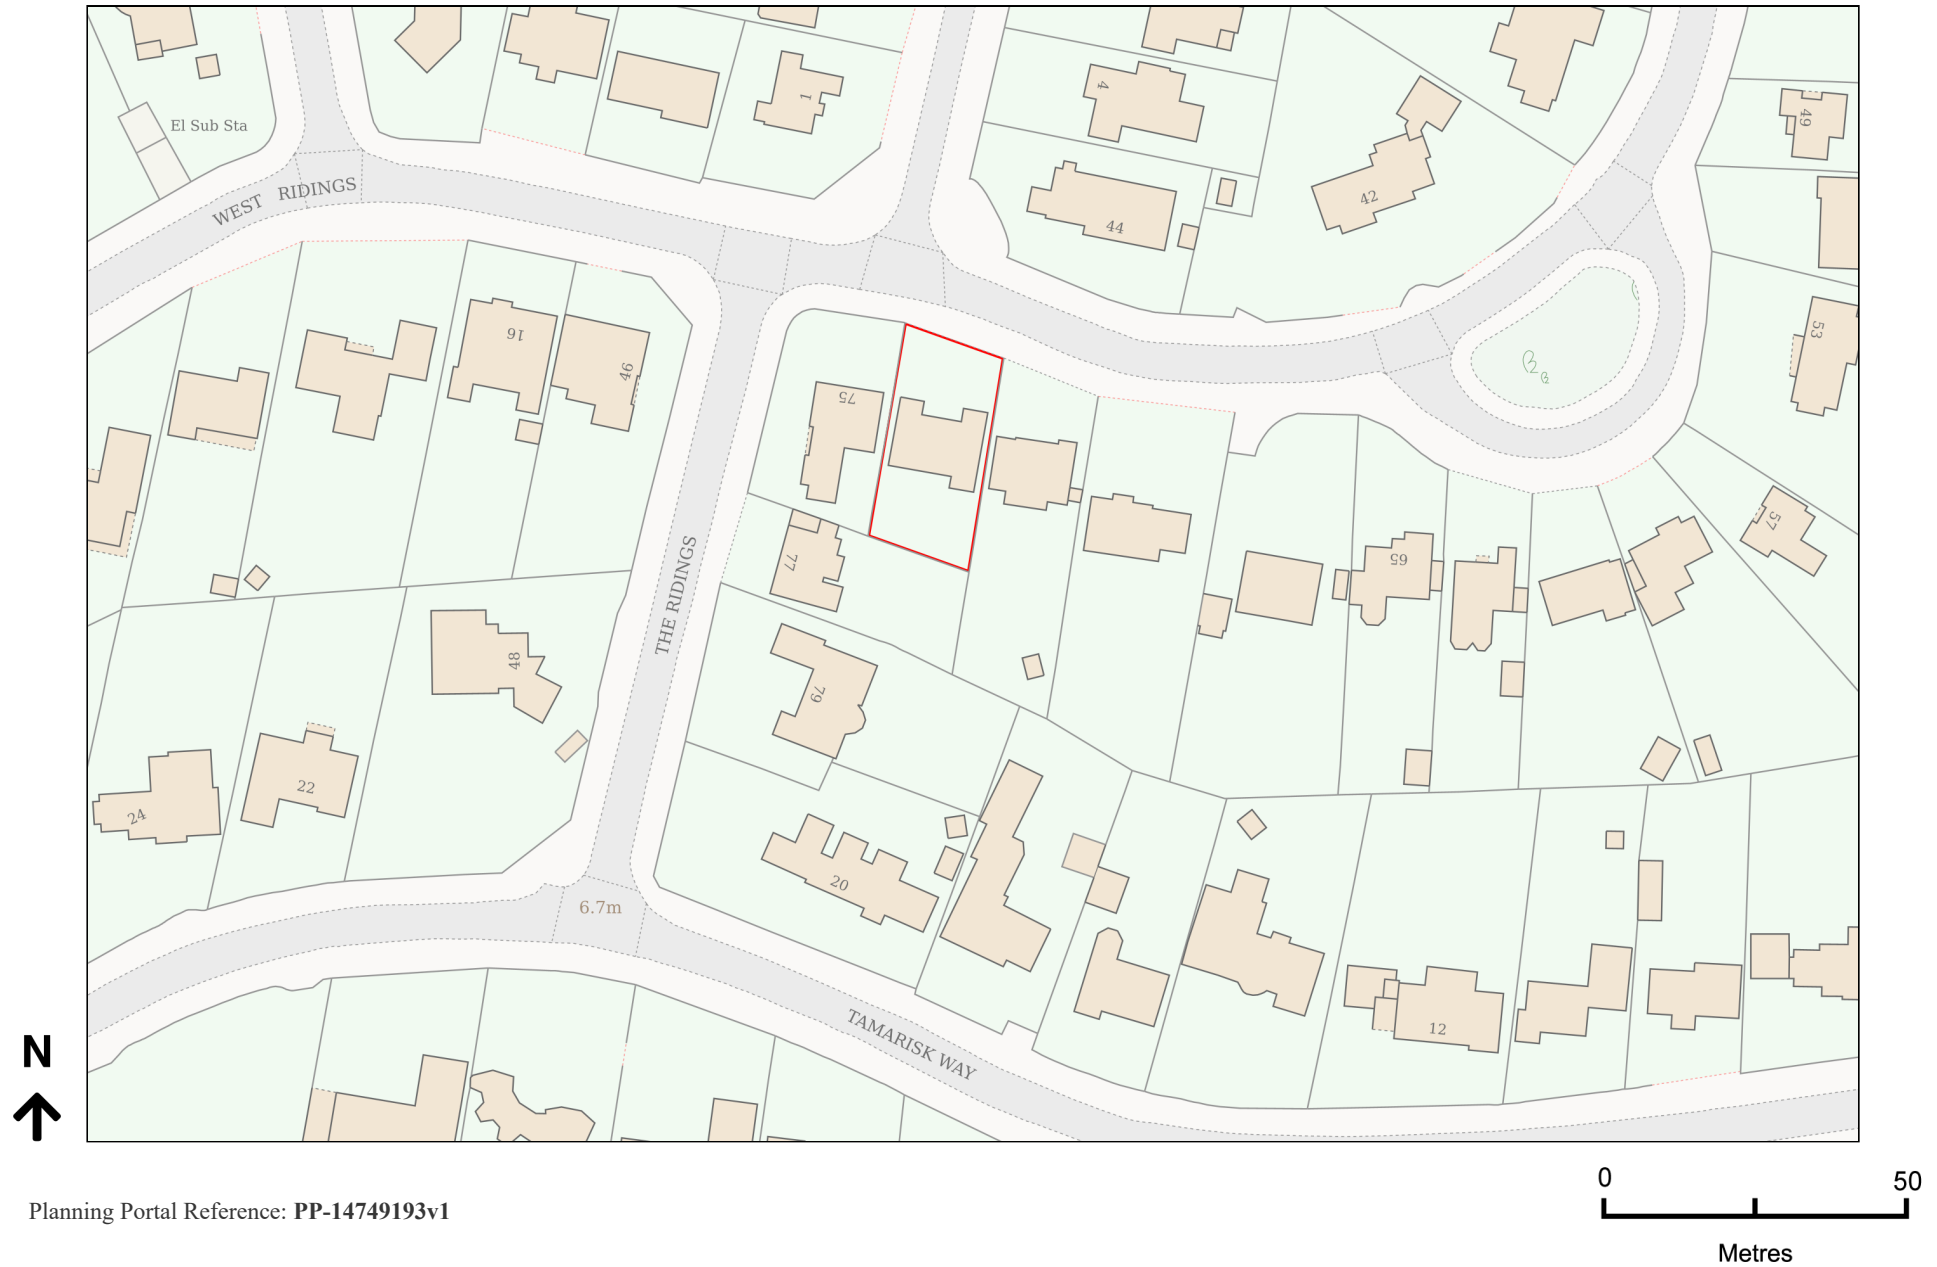

Planning Portal Reference: PP-14749193v1