



"COPYRIGHT IN THIS DRAWING REMAINS WITH THE DESIGNER. RESPONSIBILITY IS NOT ACCEPTED FOR ERRORS MADE BY OTHERS IN SCALING FROM THIS DRAWING. ALL CONSTRUCTION INFORMATION SHOULD BE TAKEN FROM FIGURED DIMENSIONS ONLY. CHECK ALL DIMENSIONS ON SITE. IN CASE OF ANY DISCREPANCY, REFER QUERY TO THE DESIGNER."

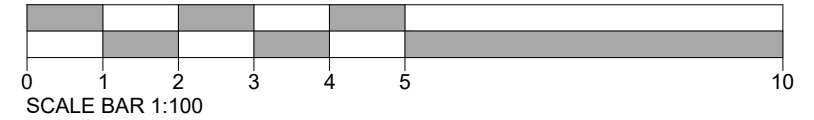

SOUTH FACING ELEVATION



WEST FACING ELEVATION

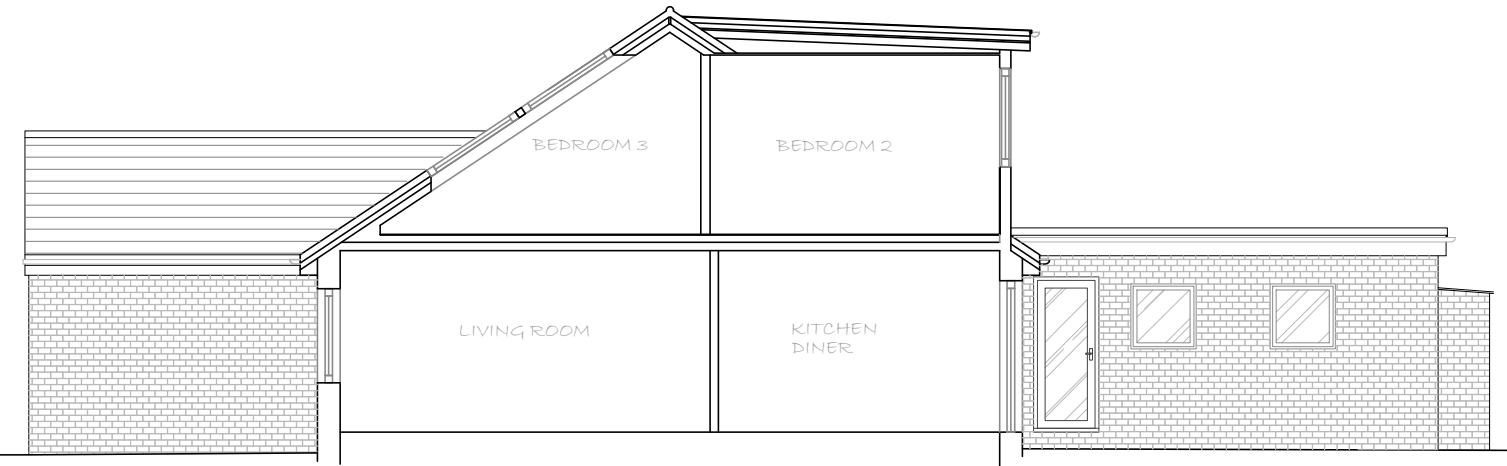

EAST FACING ELEVATION / SECTION (A-A)



NORTH FACING ELEVATION

PROJECT ADDRESS.

5 Chiltern Close
East Preston
West Sussex
BN16 1RE



DRAWING TITLE.

ELEVATION AND
SECTIONAL ELEVATION
AS PROPOSED

DRAWN BY.

KHL

SCALE. 1:100 at A3

DATE.

05-01-2022

DRAWING NO.

22-001-303

REVISION. -