


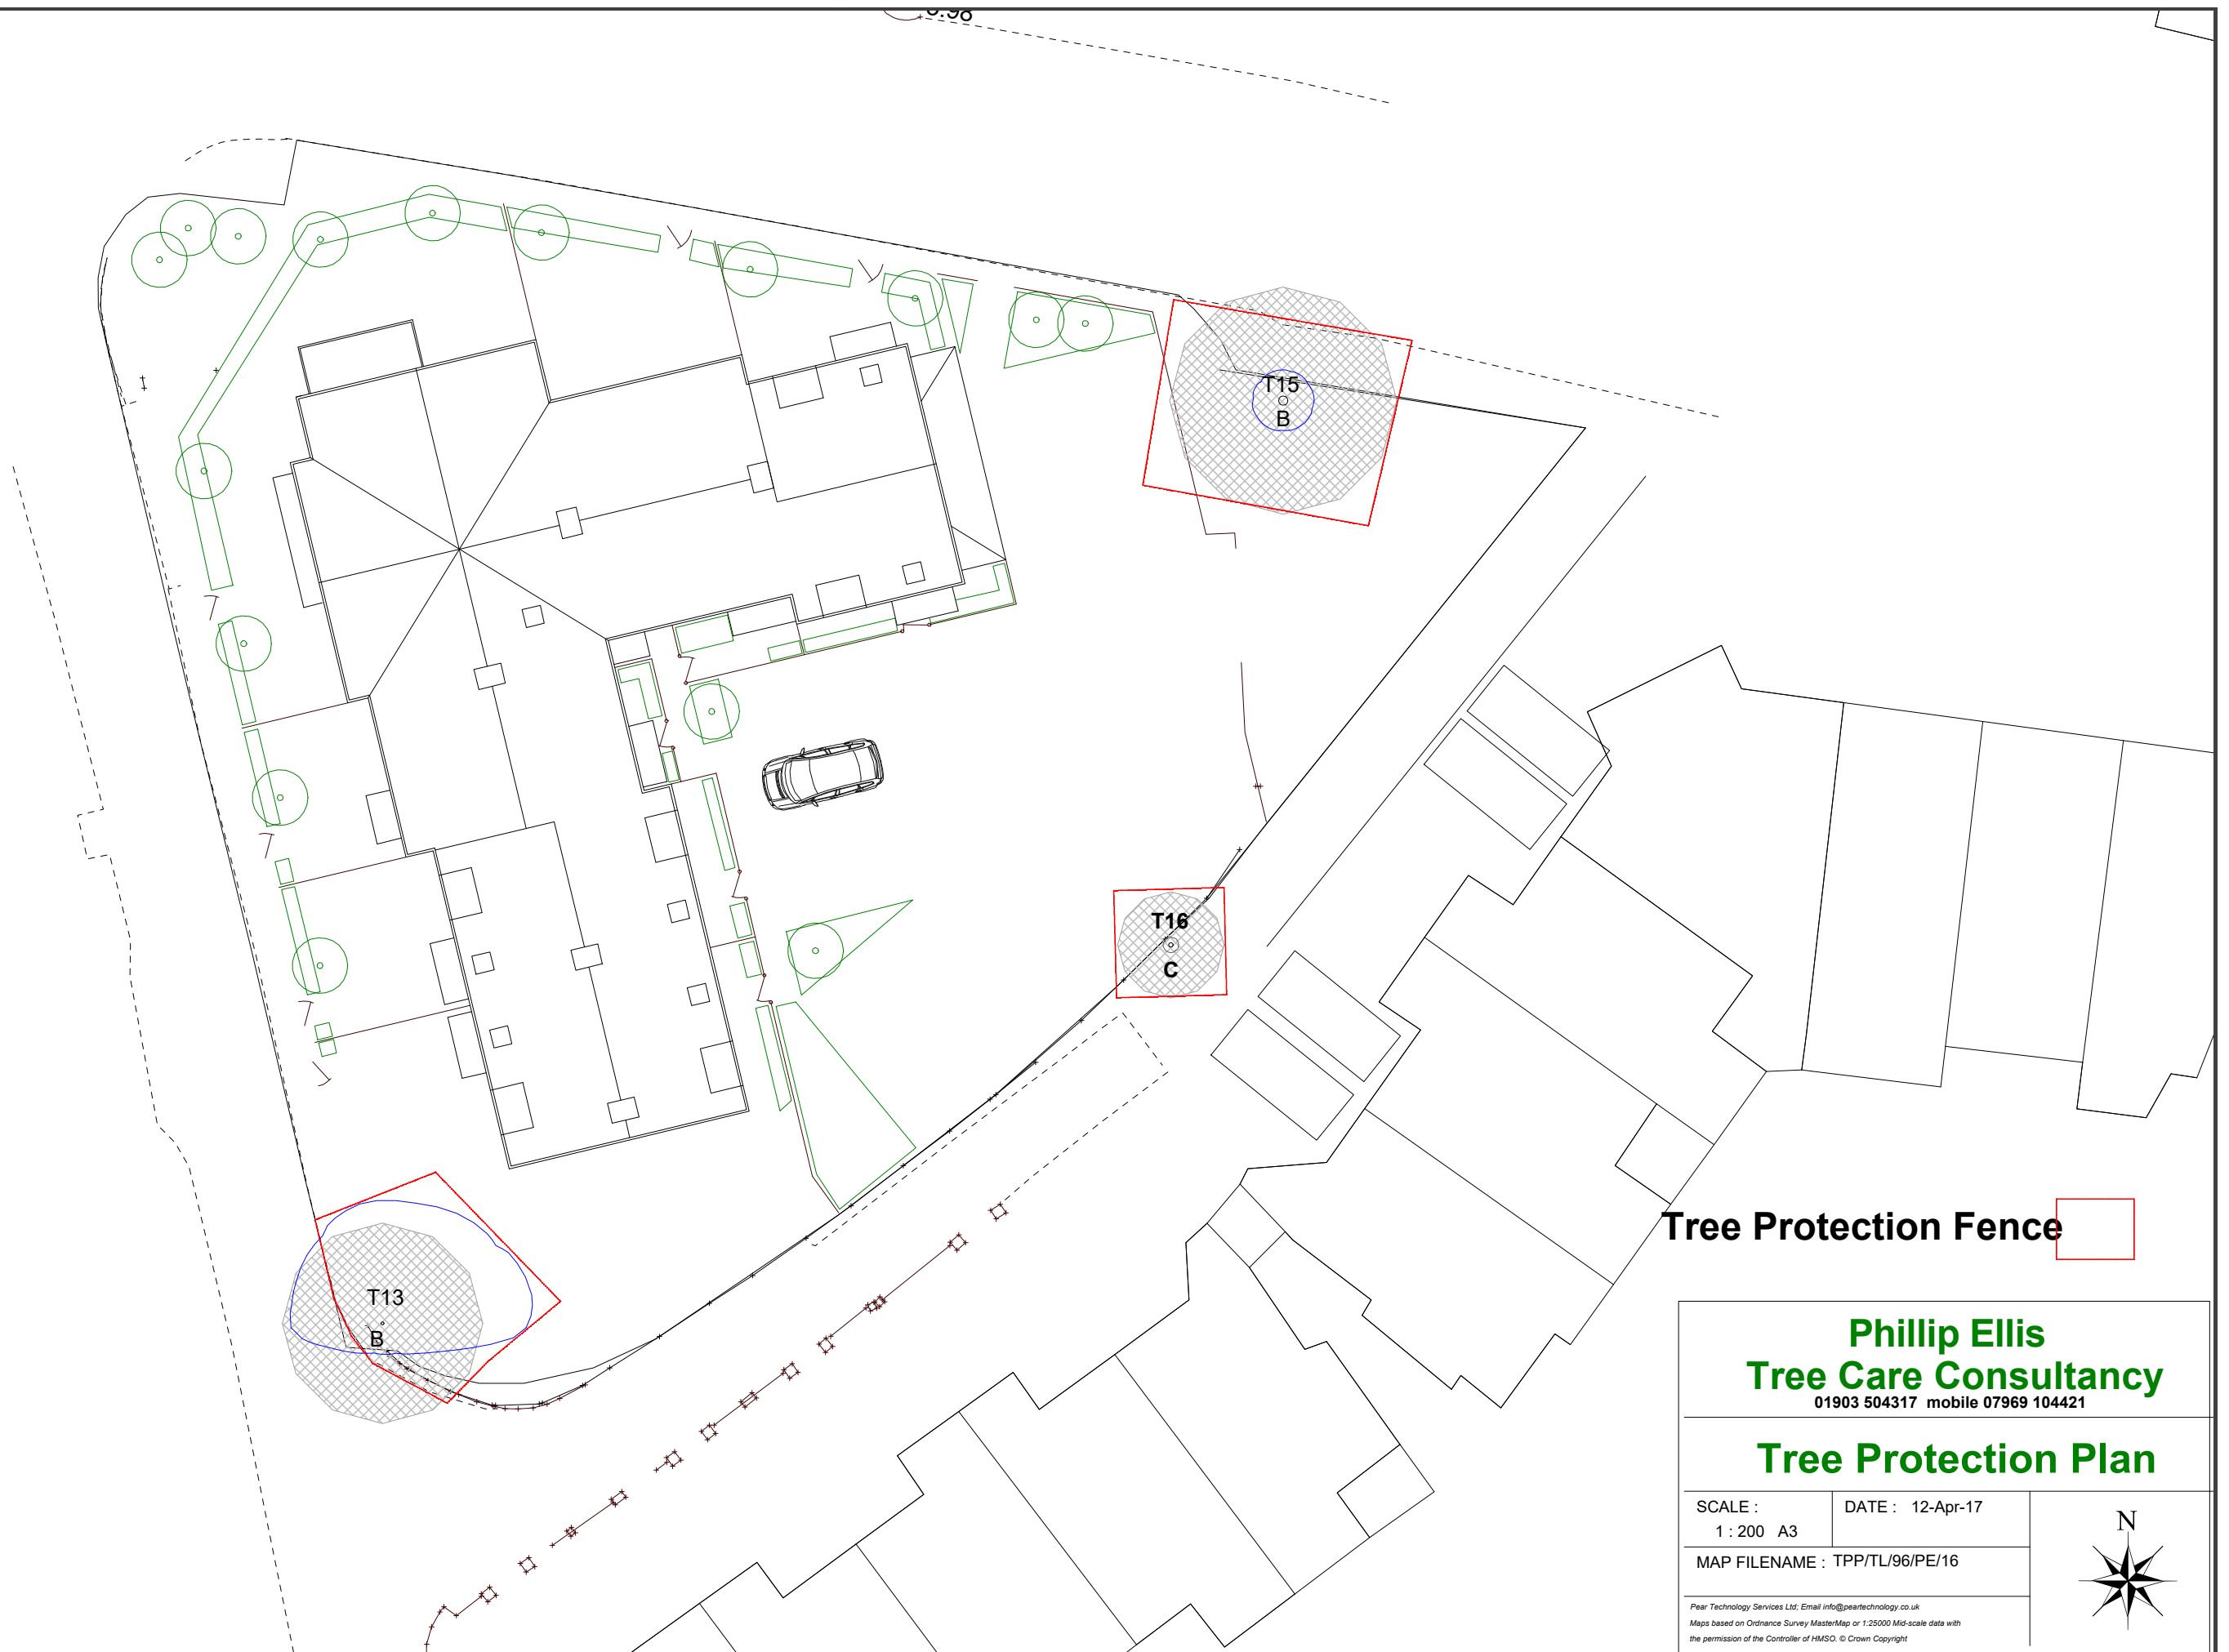

Tree Protection Fence

Phillip Ellis
Tree Care Consultancy
01903 504317 mobile 07969 104421

Tree Protection Plan

SCALE :
1 : 200 A3

DATE : 12-Apr-17

MAP FILENAME : TPP/TL/96/PE/16

Pear Technology Services Ltd, Email info@peartechnology.co.uk
Maps based on Ordnance Survey MasterMap or 1:25000 Mid-scale data with
the permission of the Controller of HMSO. © Crown Copyright

