



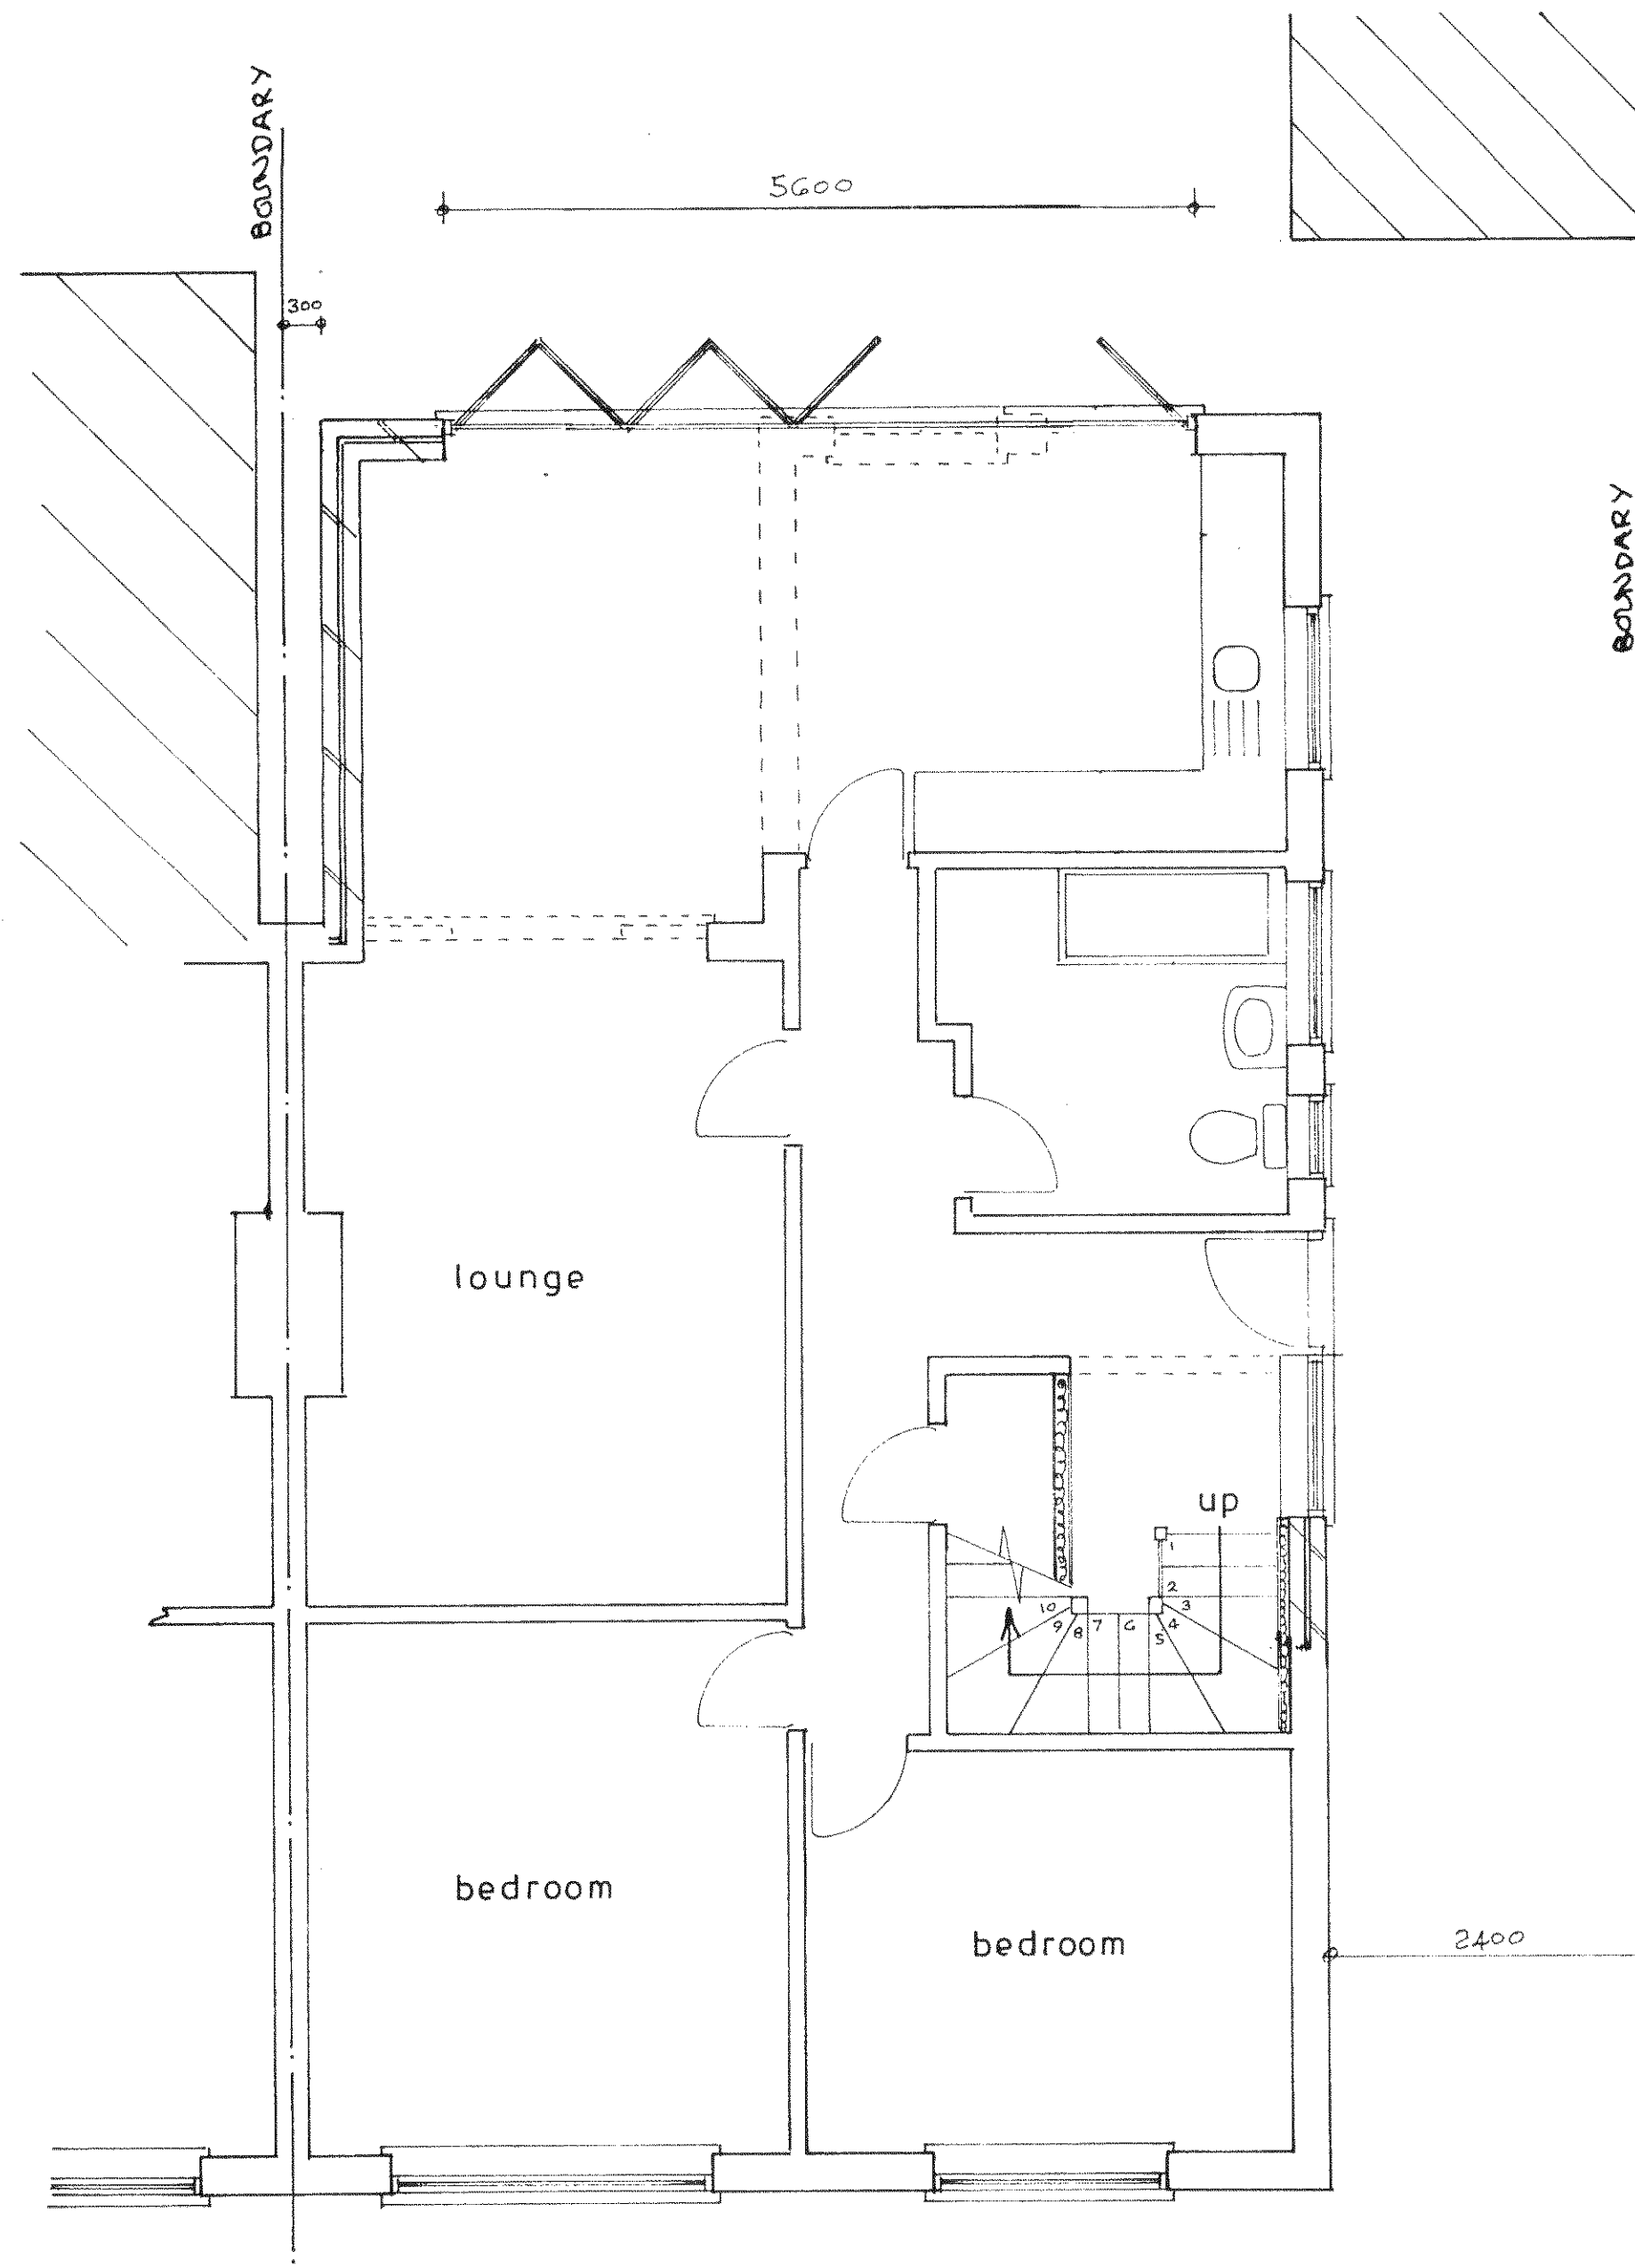

Ground floor plan

1 : 50

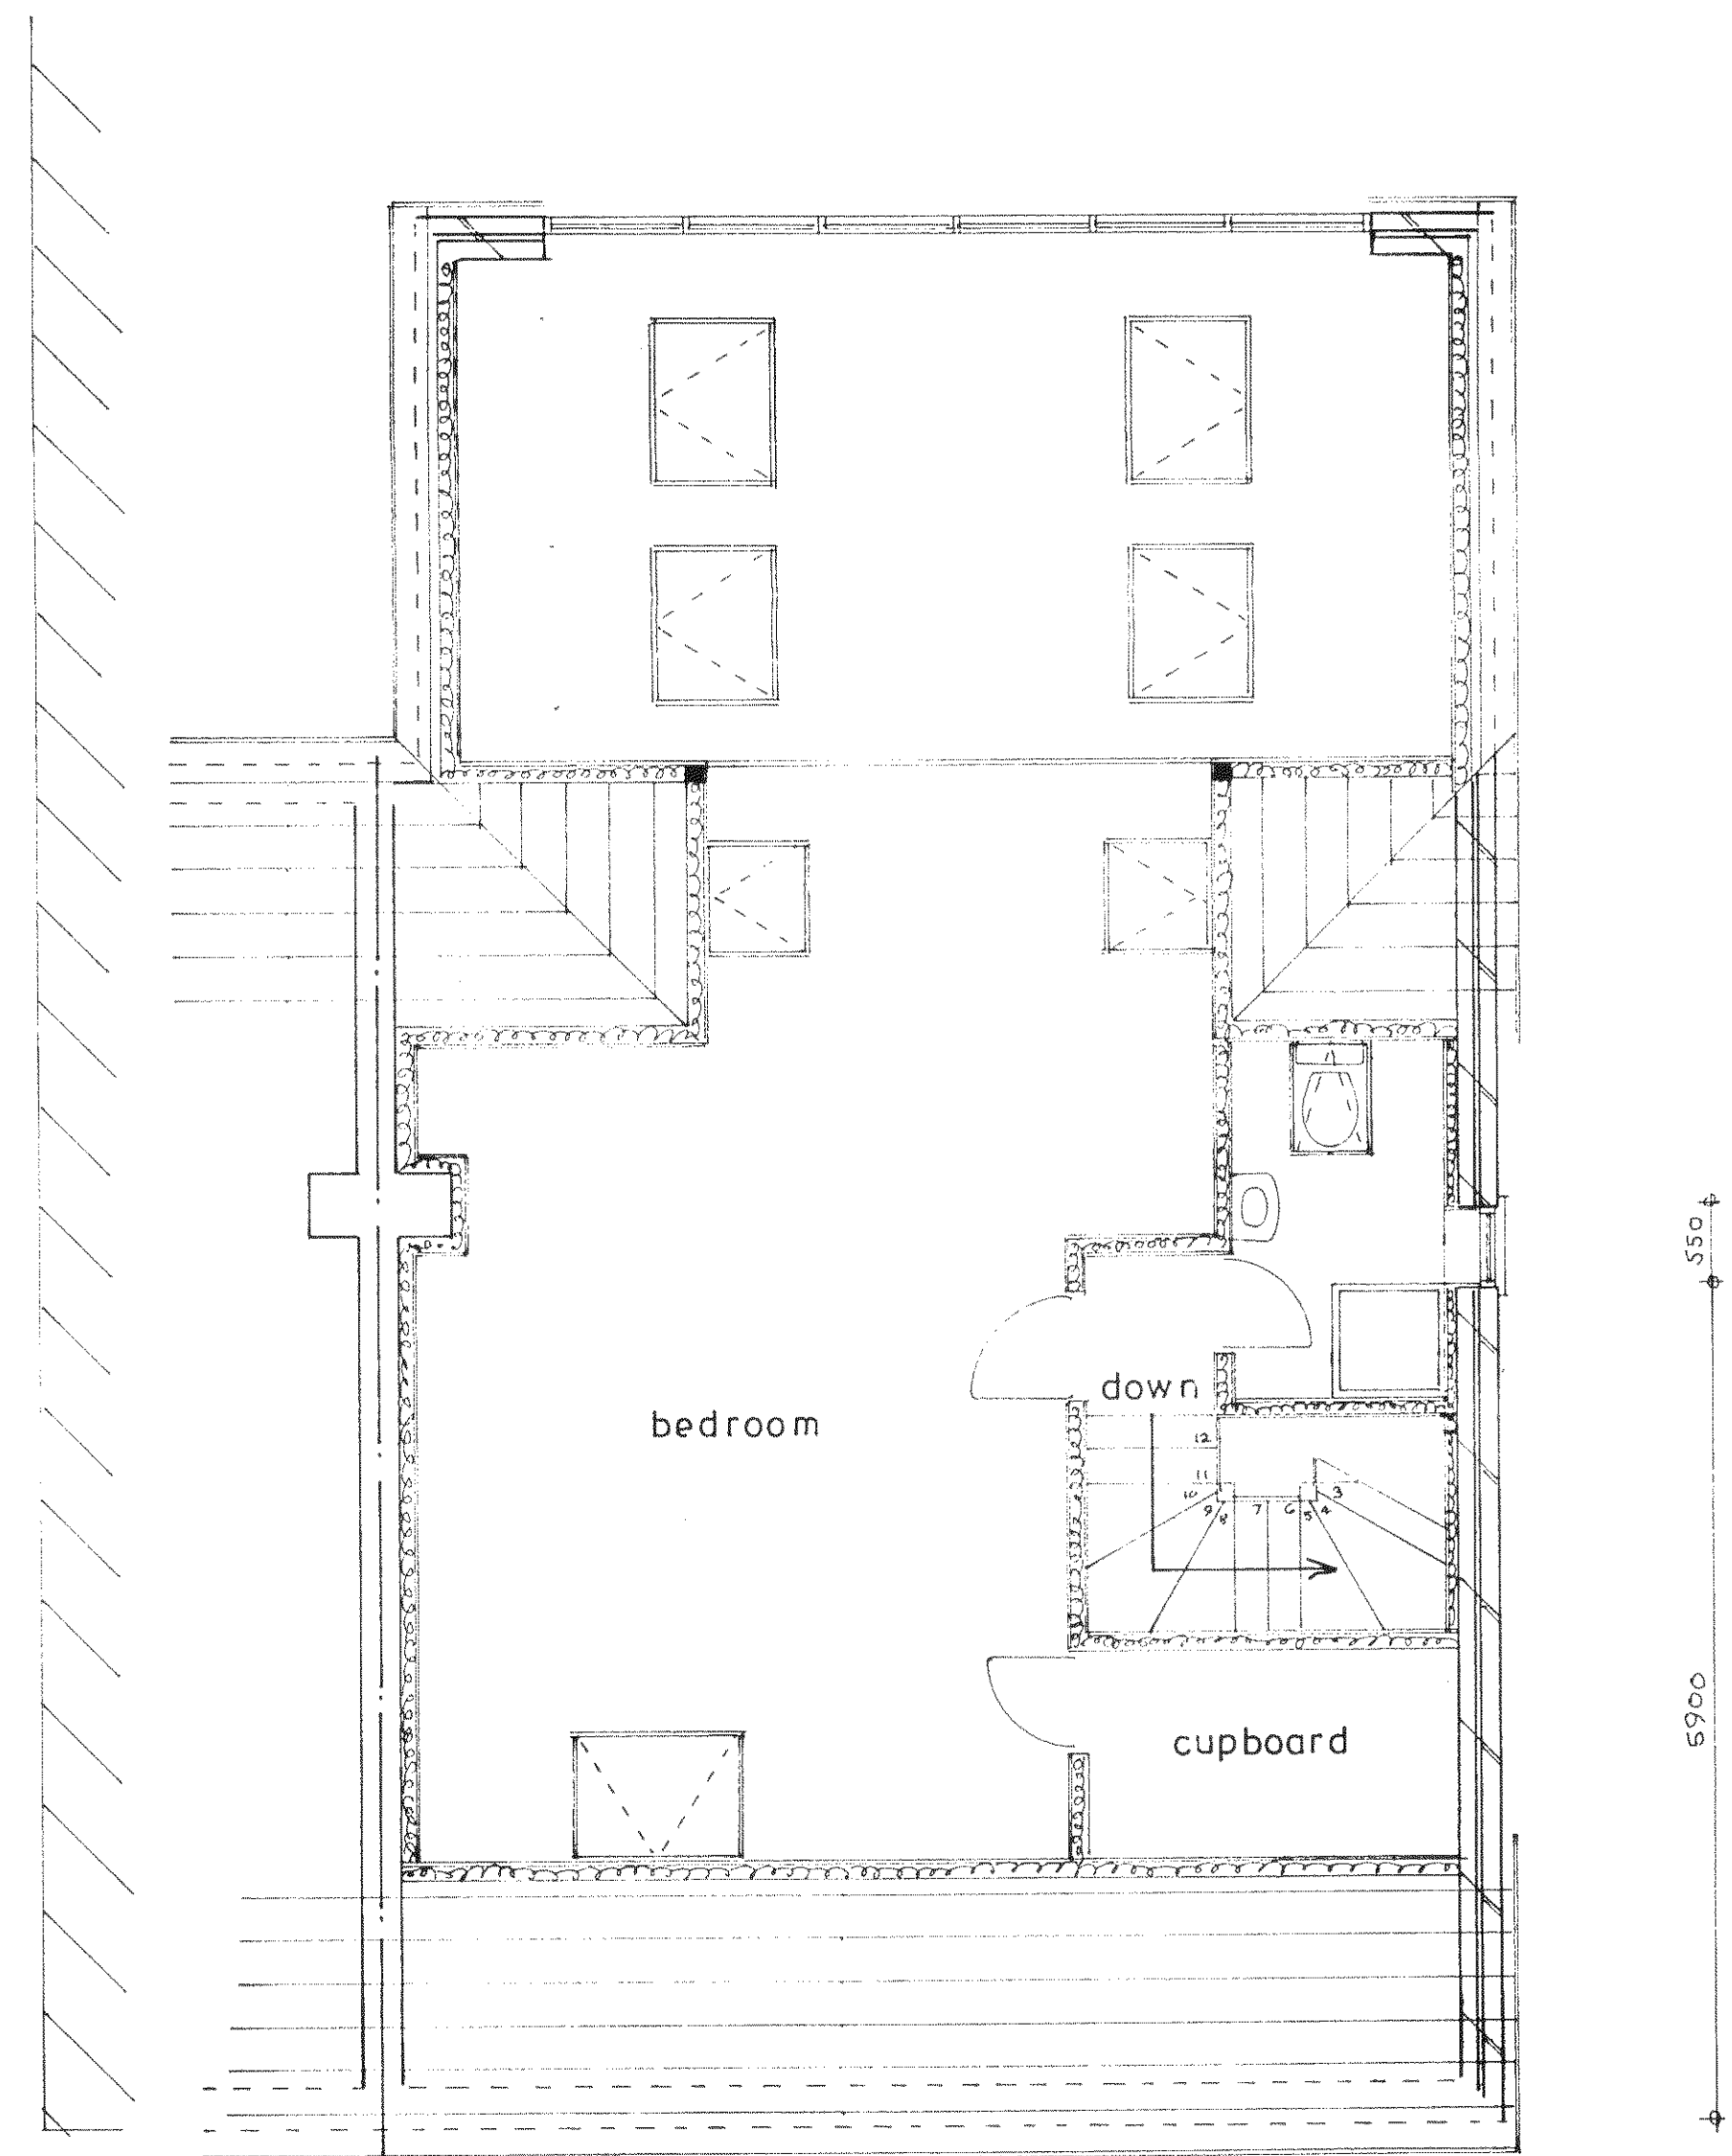

1st floor plan

sheet 1 of 3

PROPOSED CHALET EXTENSION AND LOFT CONVERSION AT 11A, HILLVIEW CRESCENT, EAST PRESTON
FOR MR. & MRS. P. FENIGAN.

Bryan Butcher
Rainbow Cottage
Nyetimber Lane
Bognor Regis PO21 3JX
01243 266871
07973 233442
bryan.butcher@btinternet.com
www.bryanbutcher.com