



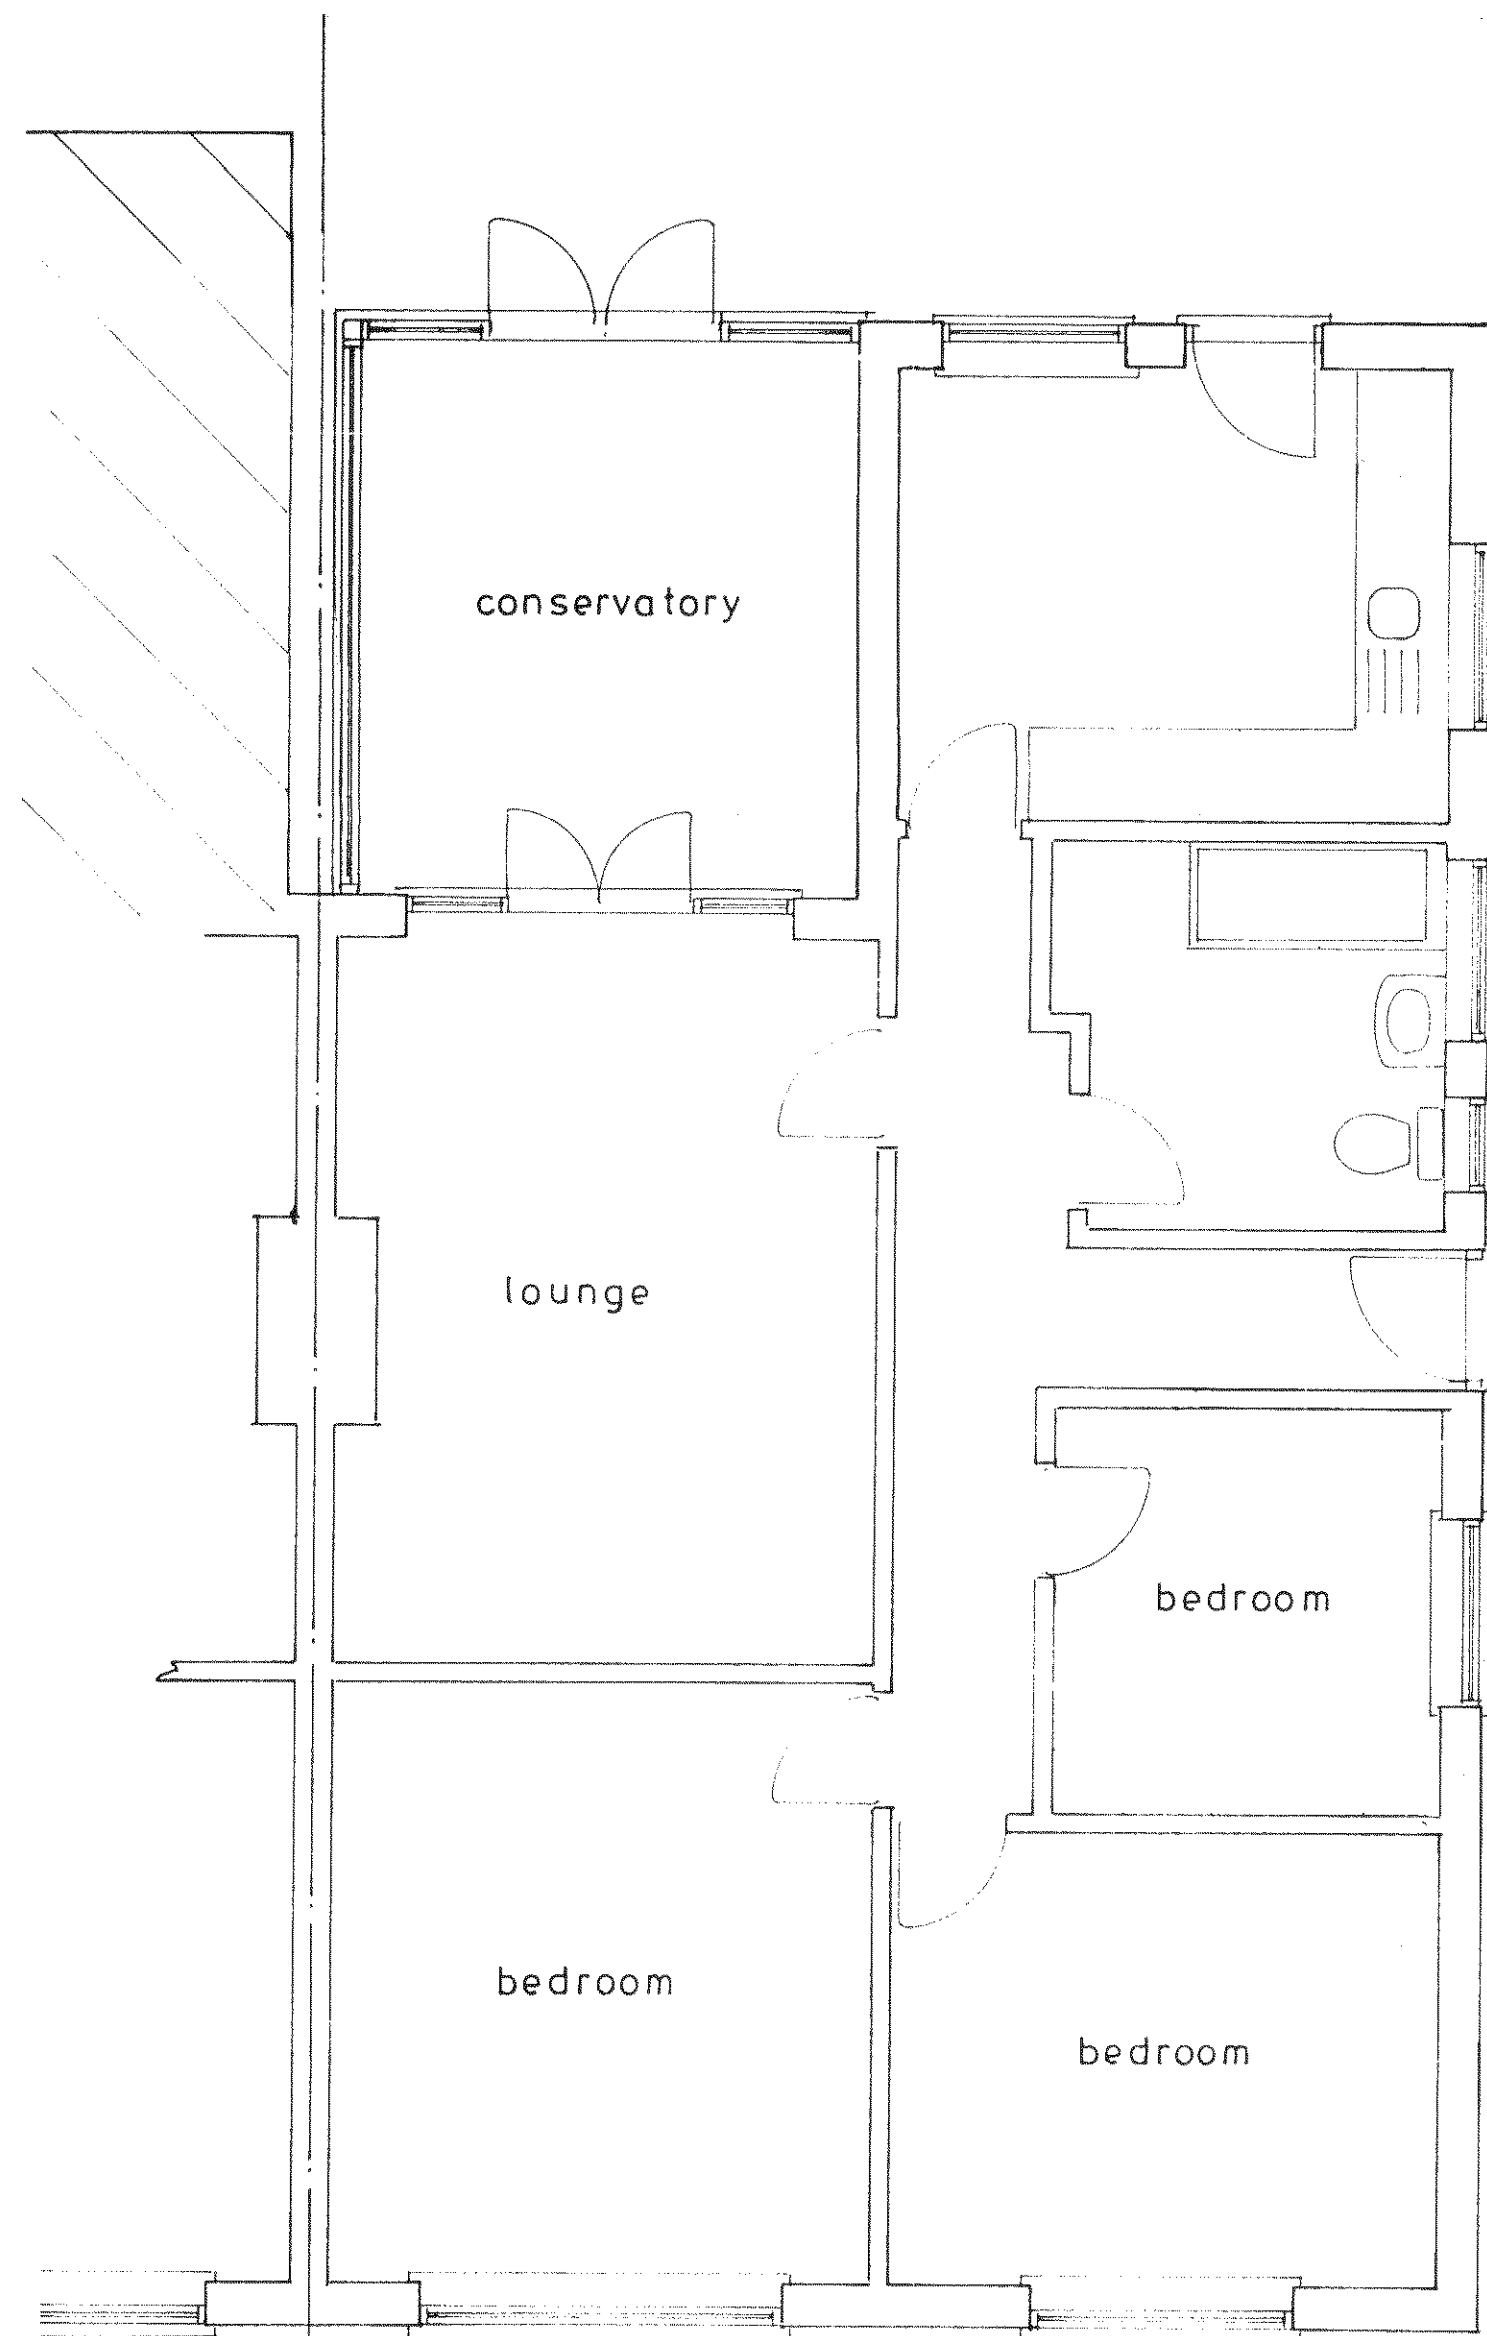


Ground floor plan

1 : 50

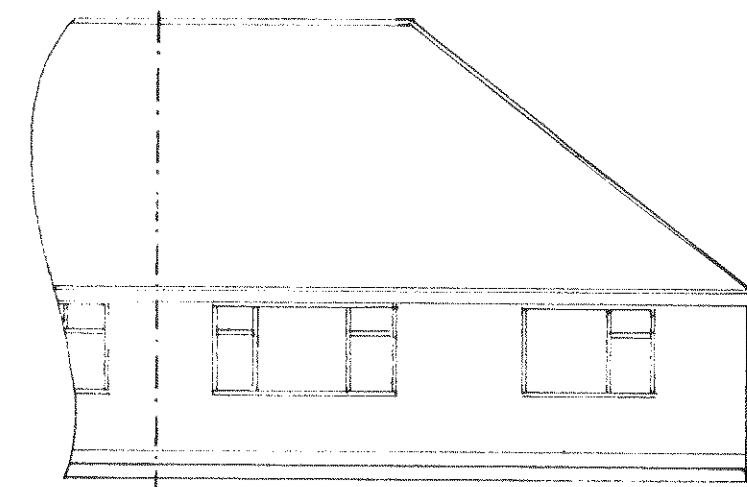


front

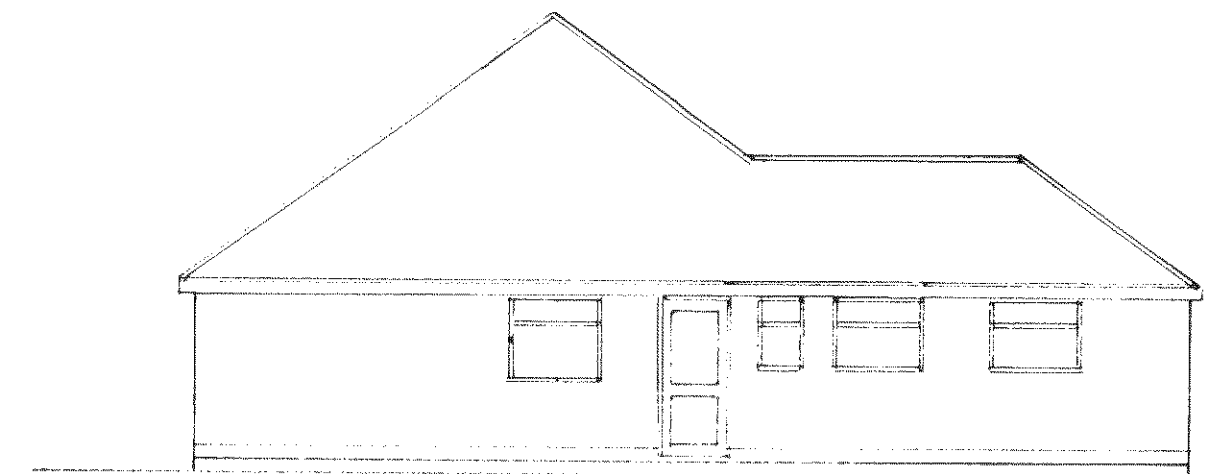


side [no 15]


1 : 100

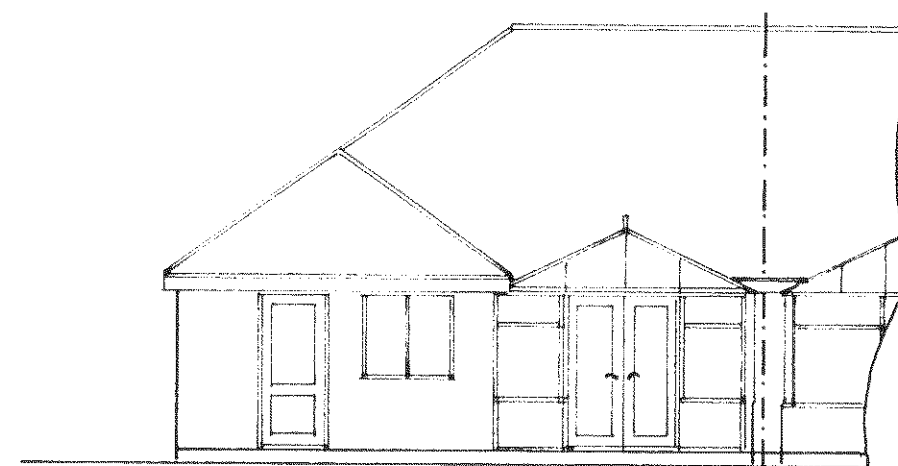

rear

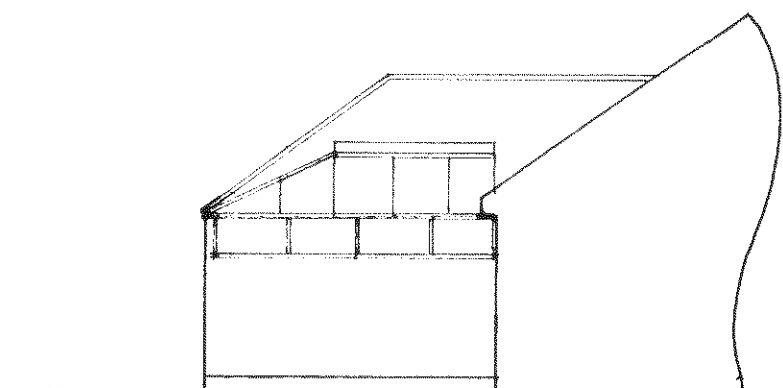


side [no 11]

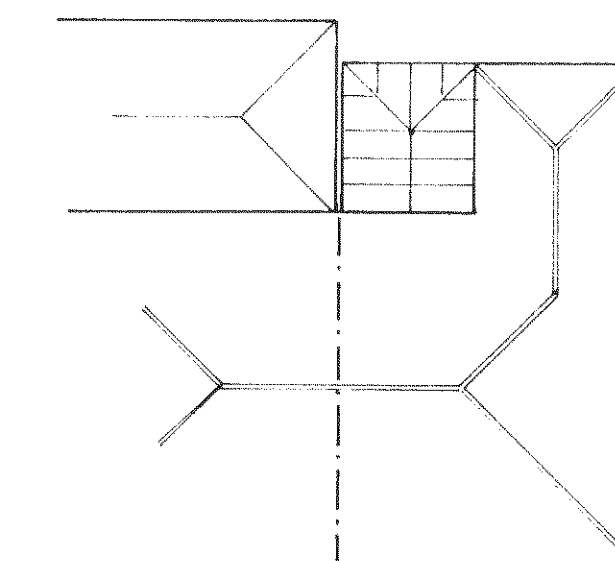

roof plan

1 : 200

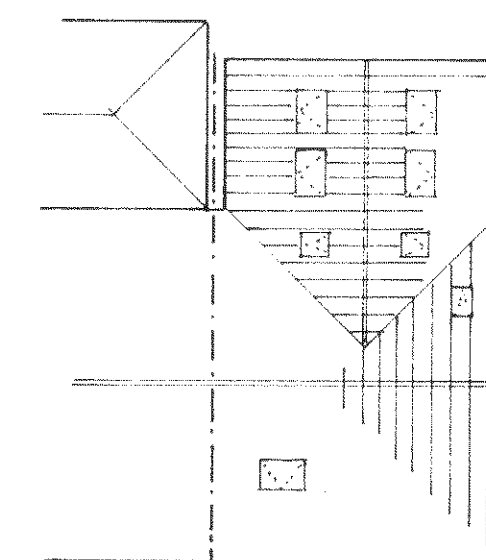

proposed roof plan

Existing

PROPOSED CHALET EXTENSION AND LOFT CONVERSION AT 11A, HILLVIEW CRESCENT, EAST PRESTON
FOR MR. & MRS. P. FENIGAN.

sheet 3 of 3

Bryan Butcher
Rainbow Cottage
Nyetimber Lane
Bognor Regis PO21 3JX
01243 266871
07973 233442
bryan.butcher@btinternet.com
www.bryanbutcher.com