




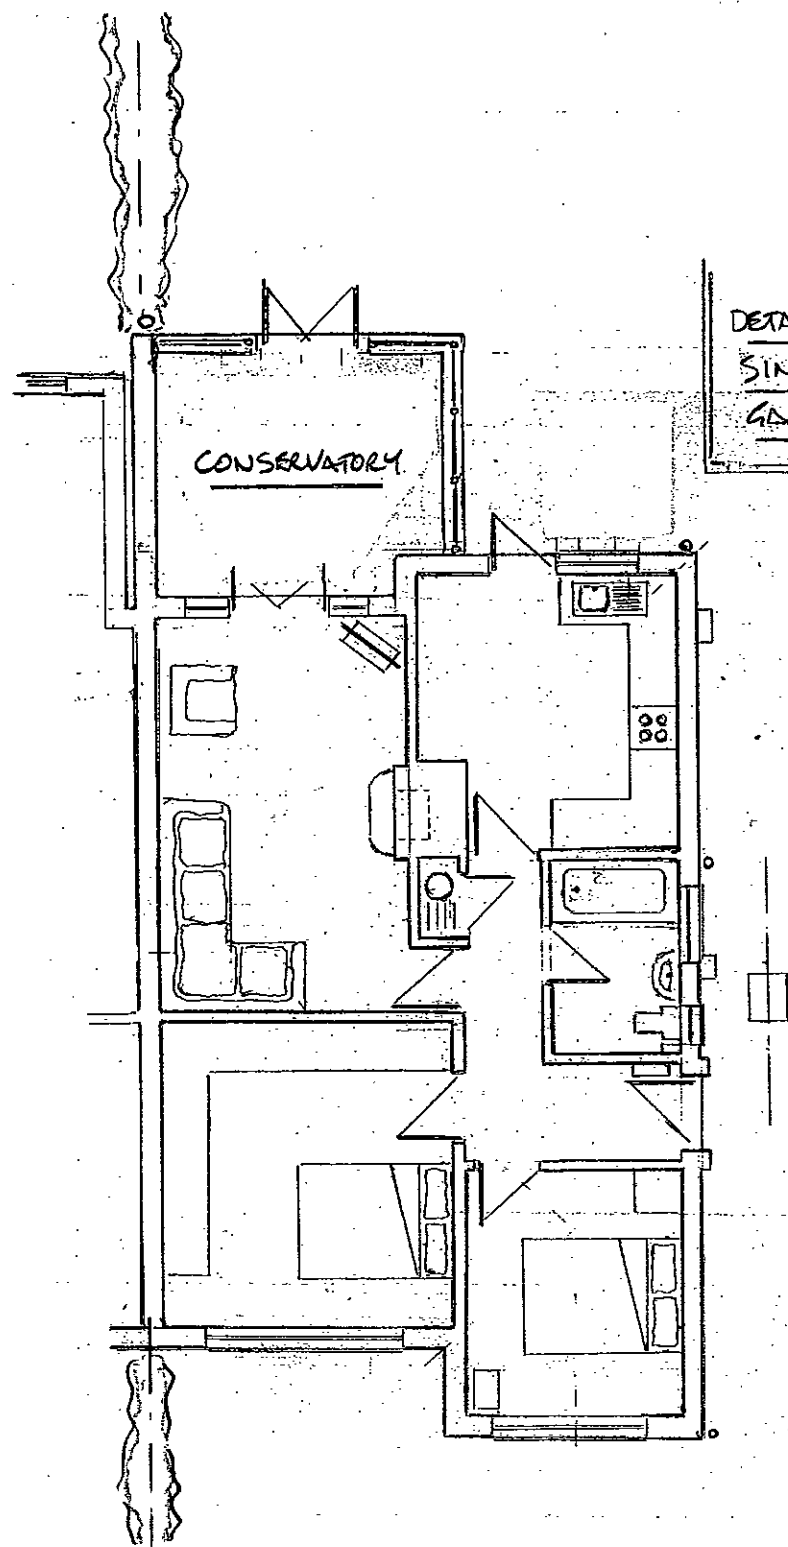

EXISTING PLAN 1.100

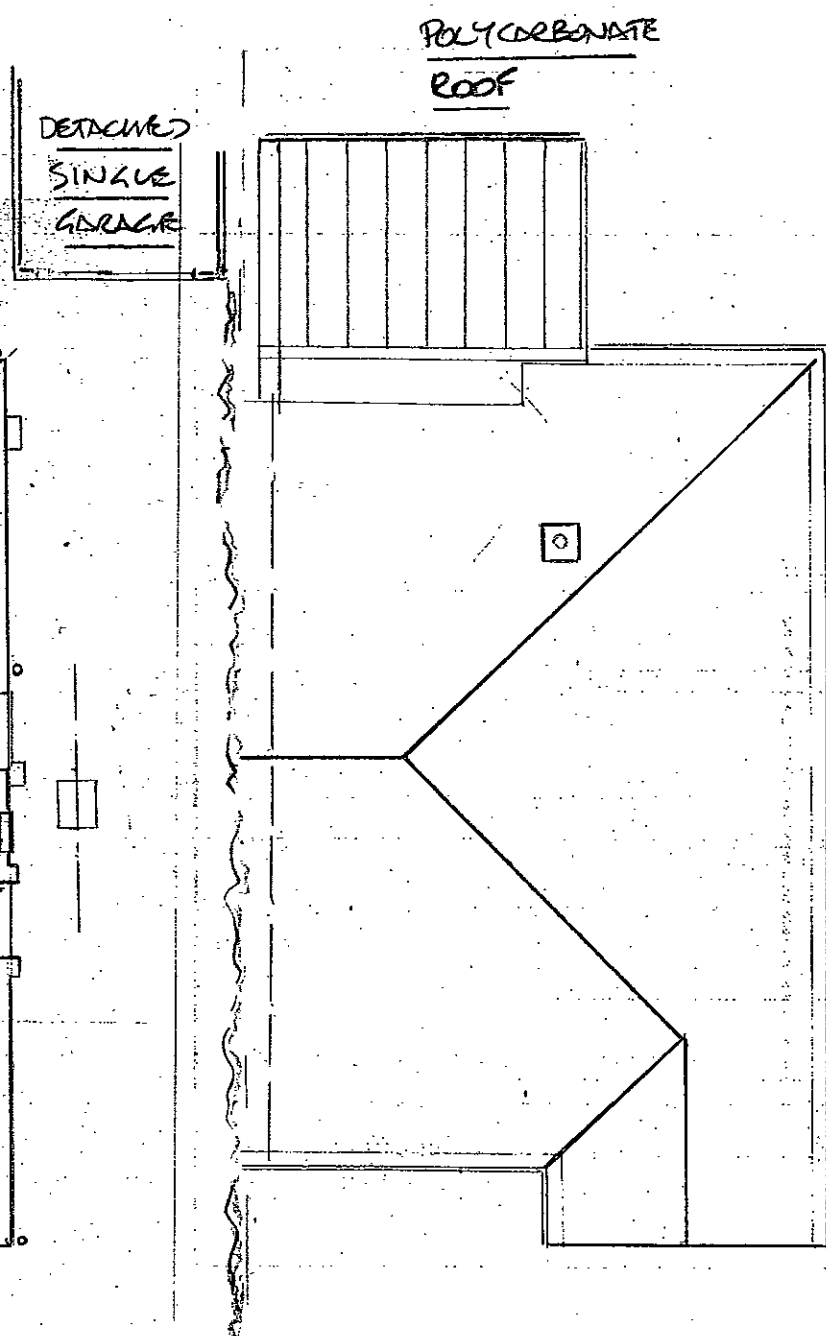

EXISTING ROOF 1.100

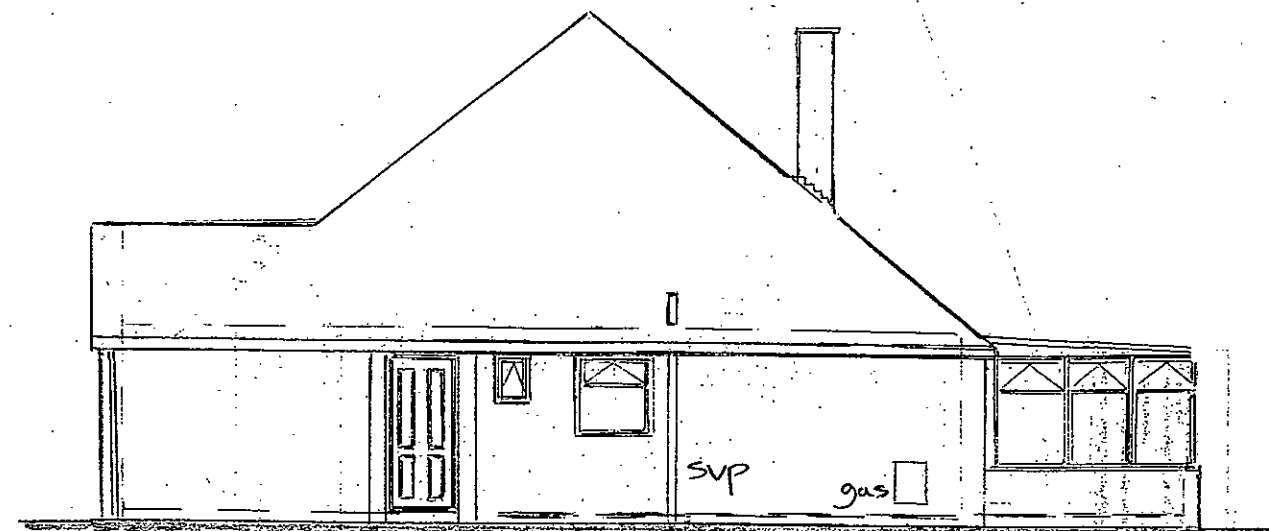

(FAIRFACE
BRICKWORK)

(UPVC DOOR &
WINDOWS)

NORTH

(PLAIN TILED ROOF)

WEST

((WHITE PAINTED
BRICKWORK))

(TIMBER DOOR &
UPVC WINDOWS)

EXISTING ELEVATIONS

1.100

EAST

(FAIR FACED
BRICKWORK)

(UPVC WINDOWS &
CLADDING)

(SINGLE GARAGE
BEYOND)

BOUNDARY
WEDGE

Job Title	S THE PLANTATION, EAST PRESTON		Item	EXISTING PLANS & ELEVATIONS	
Designed by	Date	Checked by	Job No.	Sheet	Rev.
				FP. 02	