


REPLACEMENT SOUP  
CONSERVATORY ROOF  
WITH GLASS LANTERN

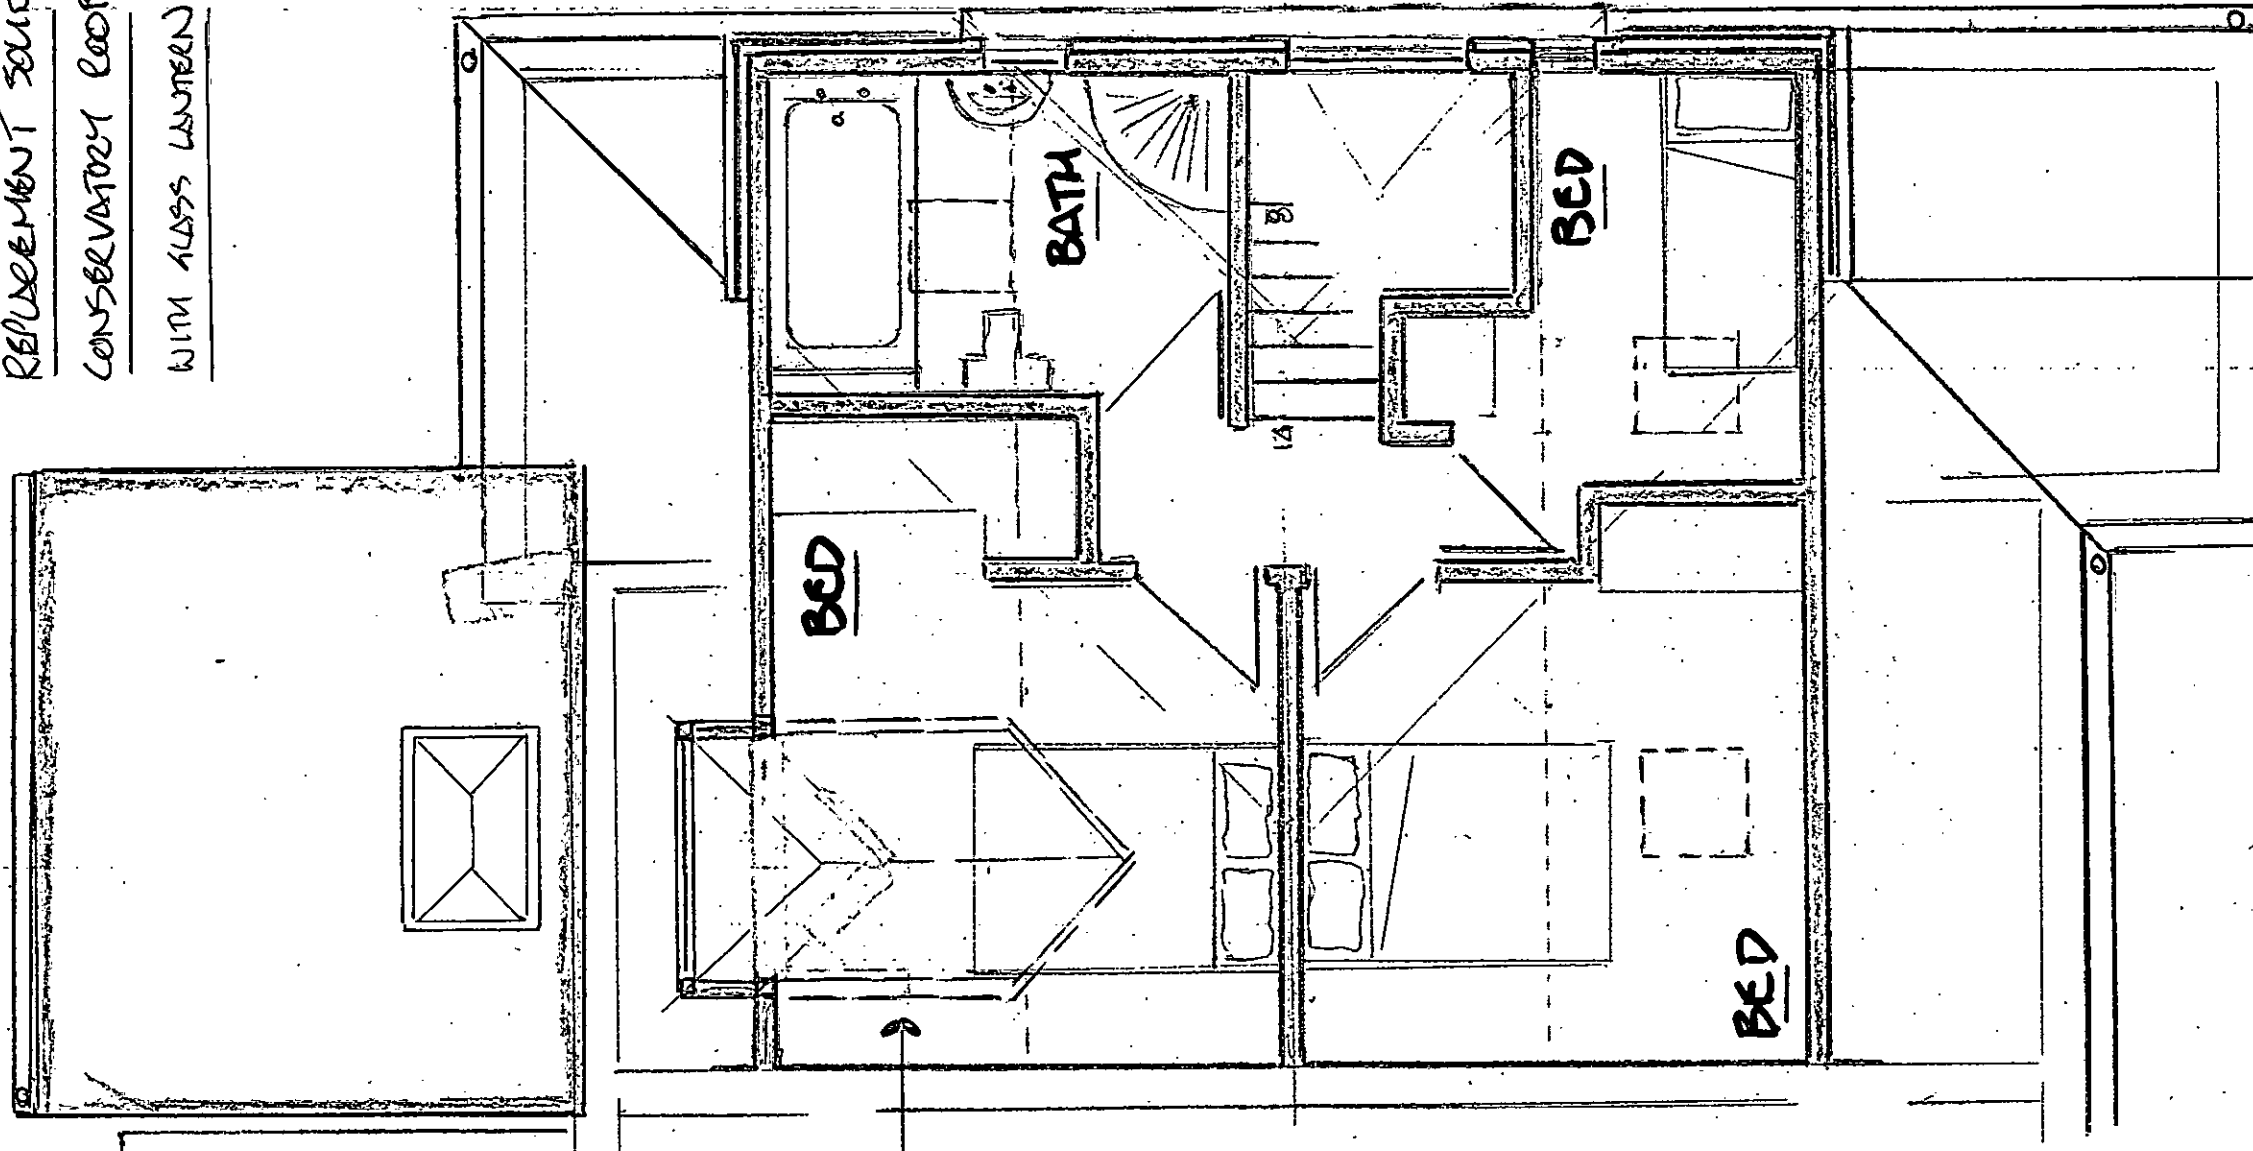

NEW REAR  
DORMER

PROPOSED FIRST FLOOR  
1.50

|                                             |      |                              |         |                |      |
|---------------------------------------------|------|------------------------------|---------|----------------|------|
| Job Title<br>5 THE PLANTATION, EAST PRESTON |      | Item<br>PROPOSED FIRST FLOOR |         |                |      |
| Designed by                                 | Date | Checked by                   | Job No. | Sheet<br>FP.01 | Rev. |