


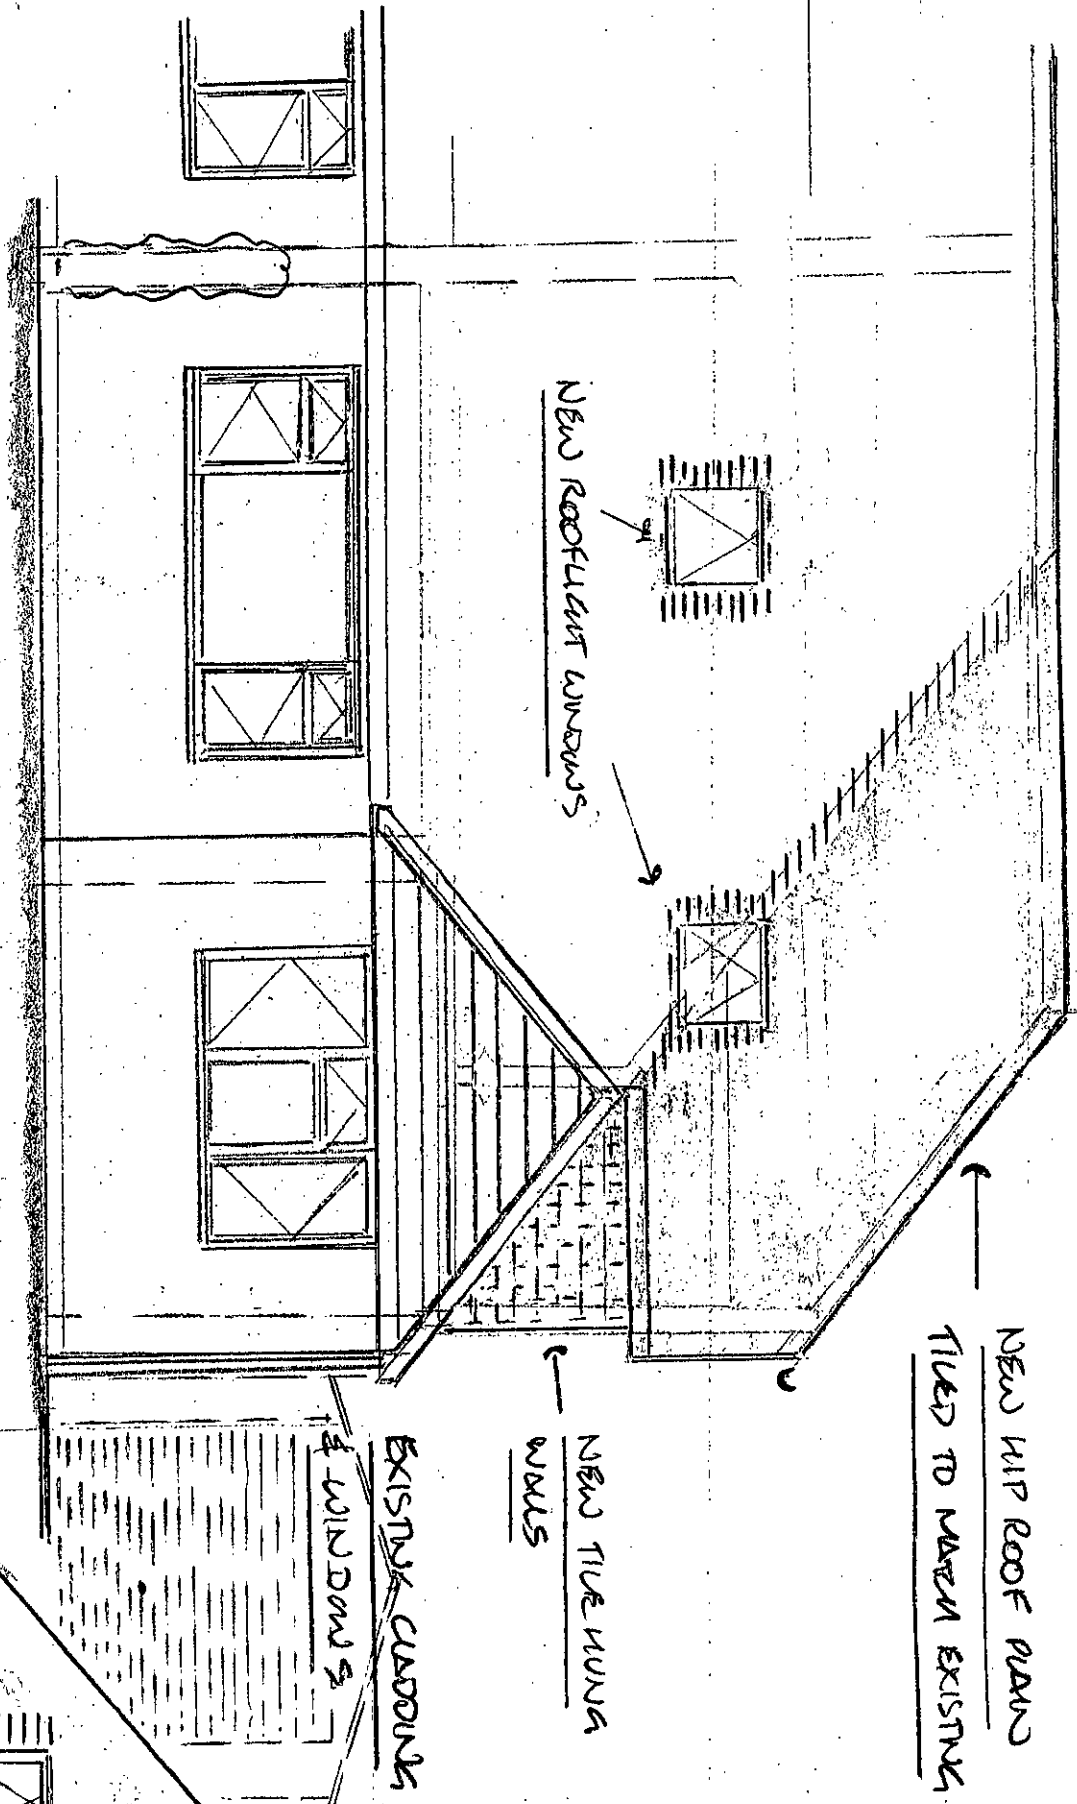


PROPOSED EAST ELEVATION

1.50

PROPOSED WEST ELEVATION

1.50

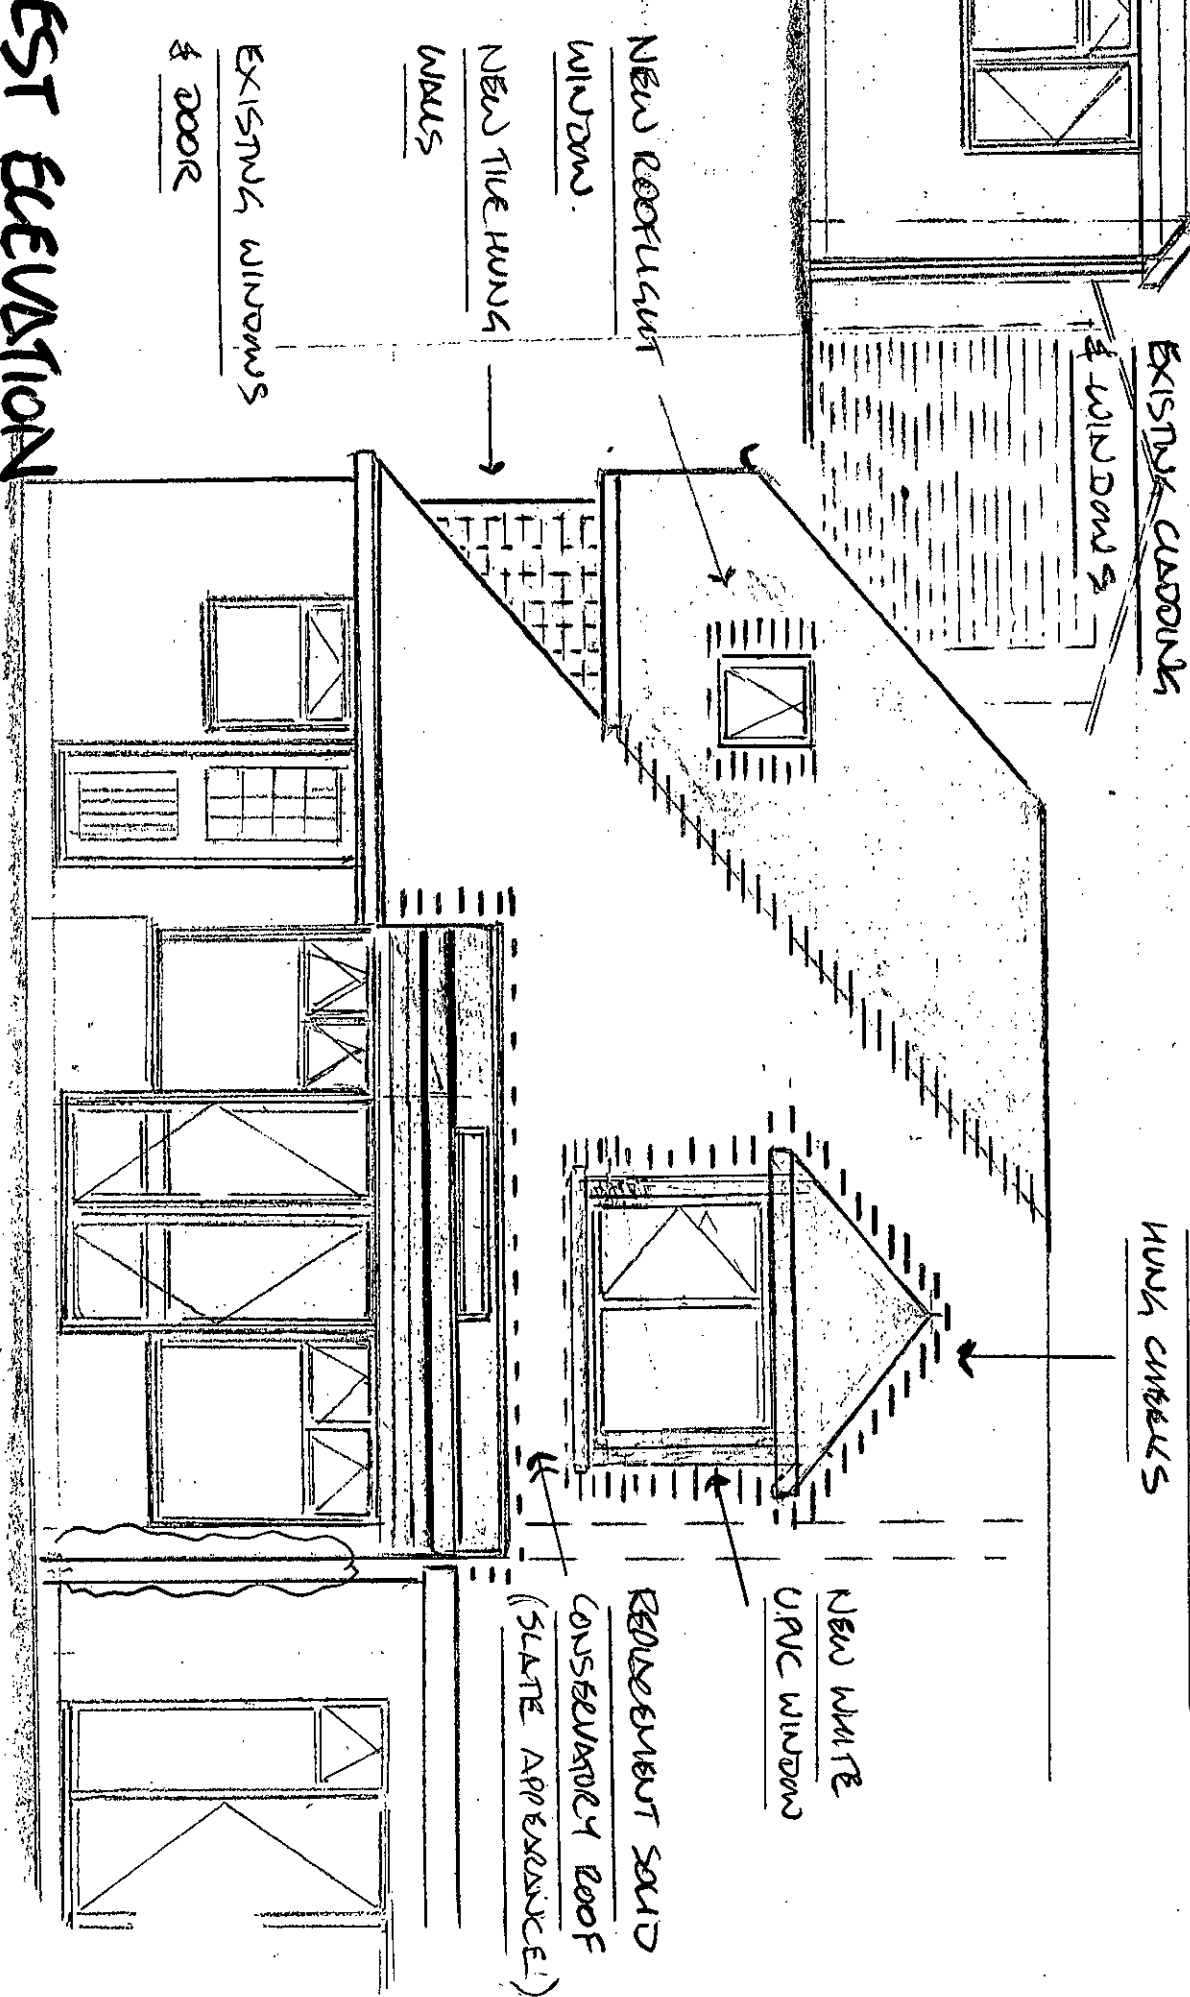

Job Title	5 THE PLANTATION, EAST PRESTON	Item	PROPOSED EAST & WEST ELEVATIONS
Designed by		Job No.	
Date		Sheet	FR.05
Checked by		Rev.	