



ROOFLIGHT

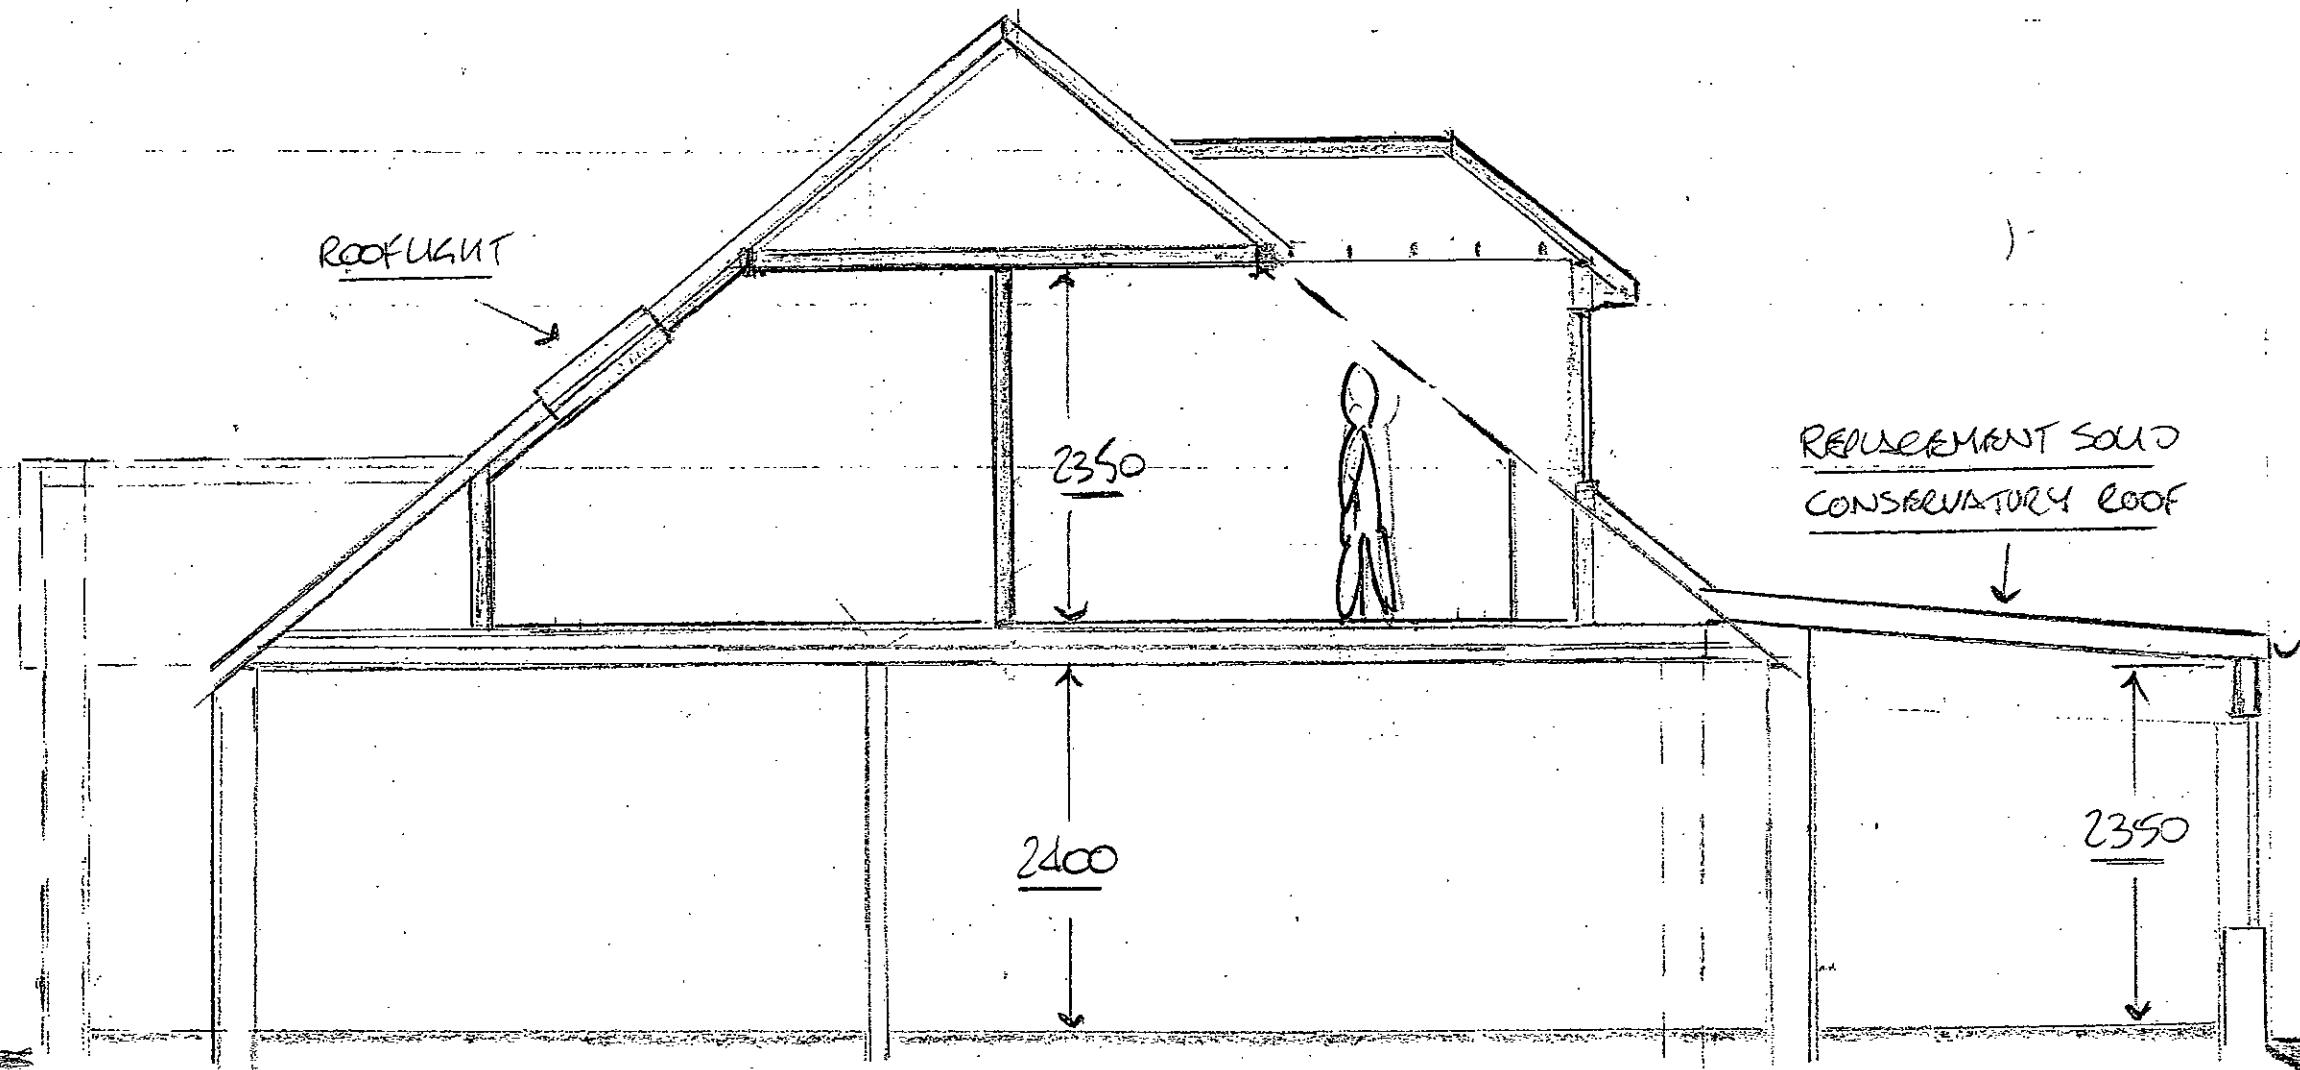


REPLACEMENT SOLID
CONSERVATORY ROOF

REPLACEMENT SOLID
CONSERVATORY ROOF

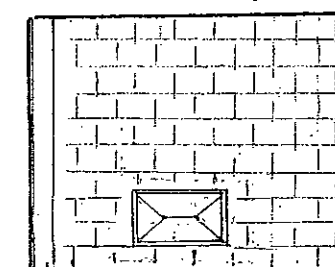


NEW DORMER


NEW ROOFLIGHTS

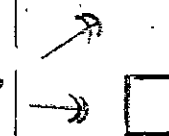

EXTENDED
HIPPED ROOF

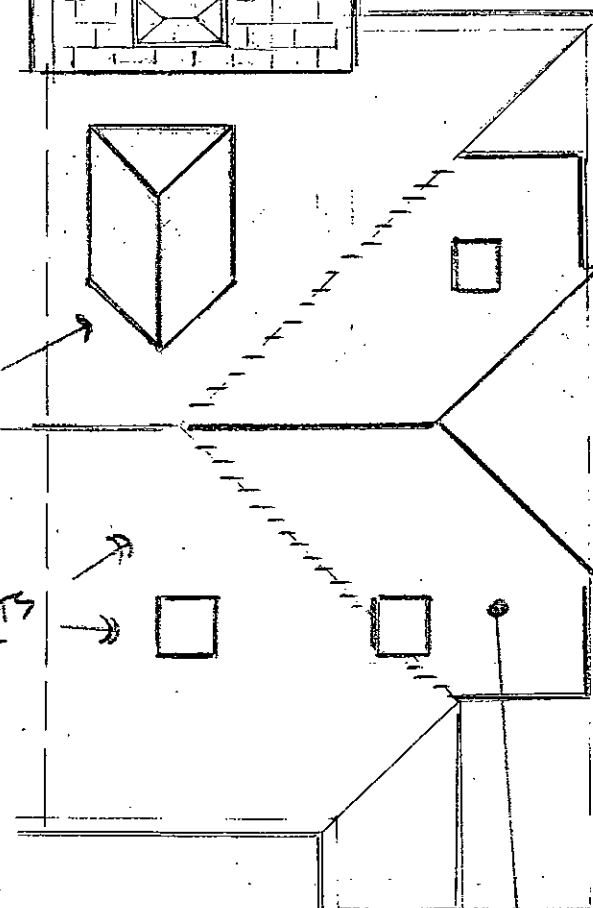

PROPOSED SECTION 1.50

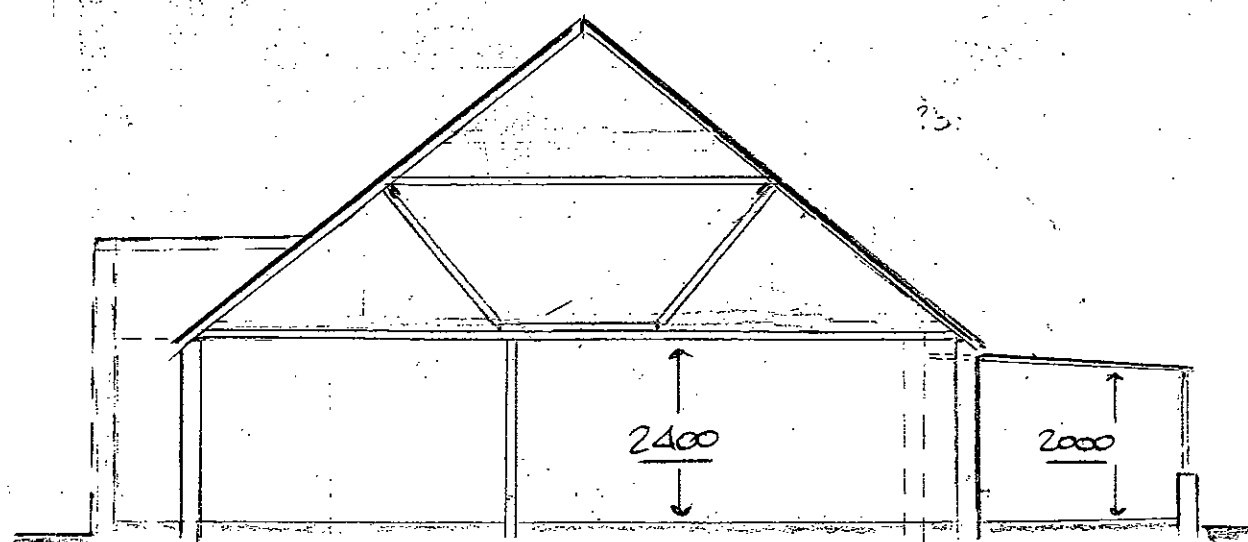

EXISTING SECTION
1.100

PROPOSED
ROOF PLAN 1.100

Job Title	5 THE PLANTATION, EAST PRESTON			Item	PROPOSED ROOF PLAN & SECTIONS	
Designed by	Date	Checked by	Job No.	Sheet	FP.07	Rev.