


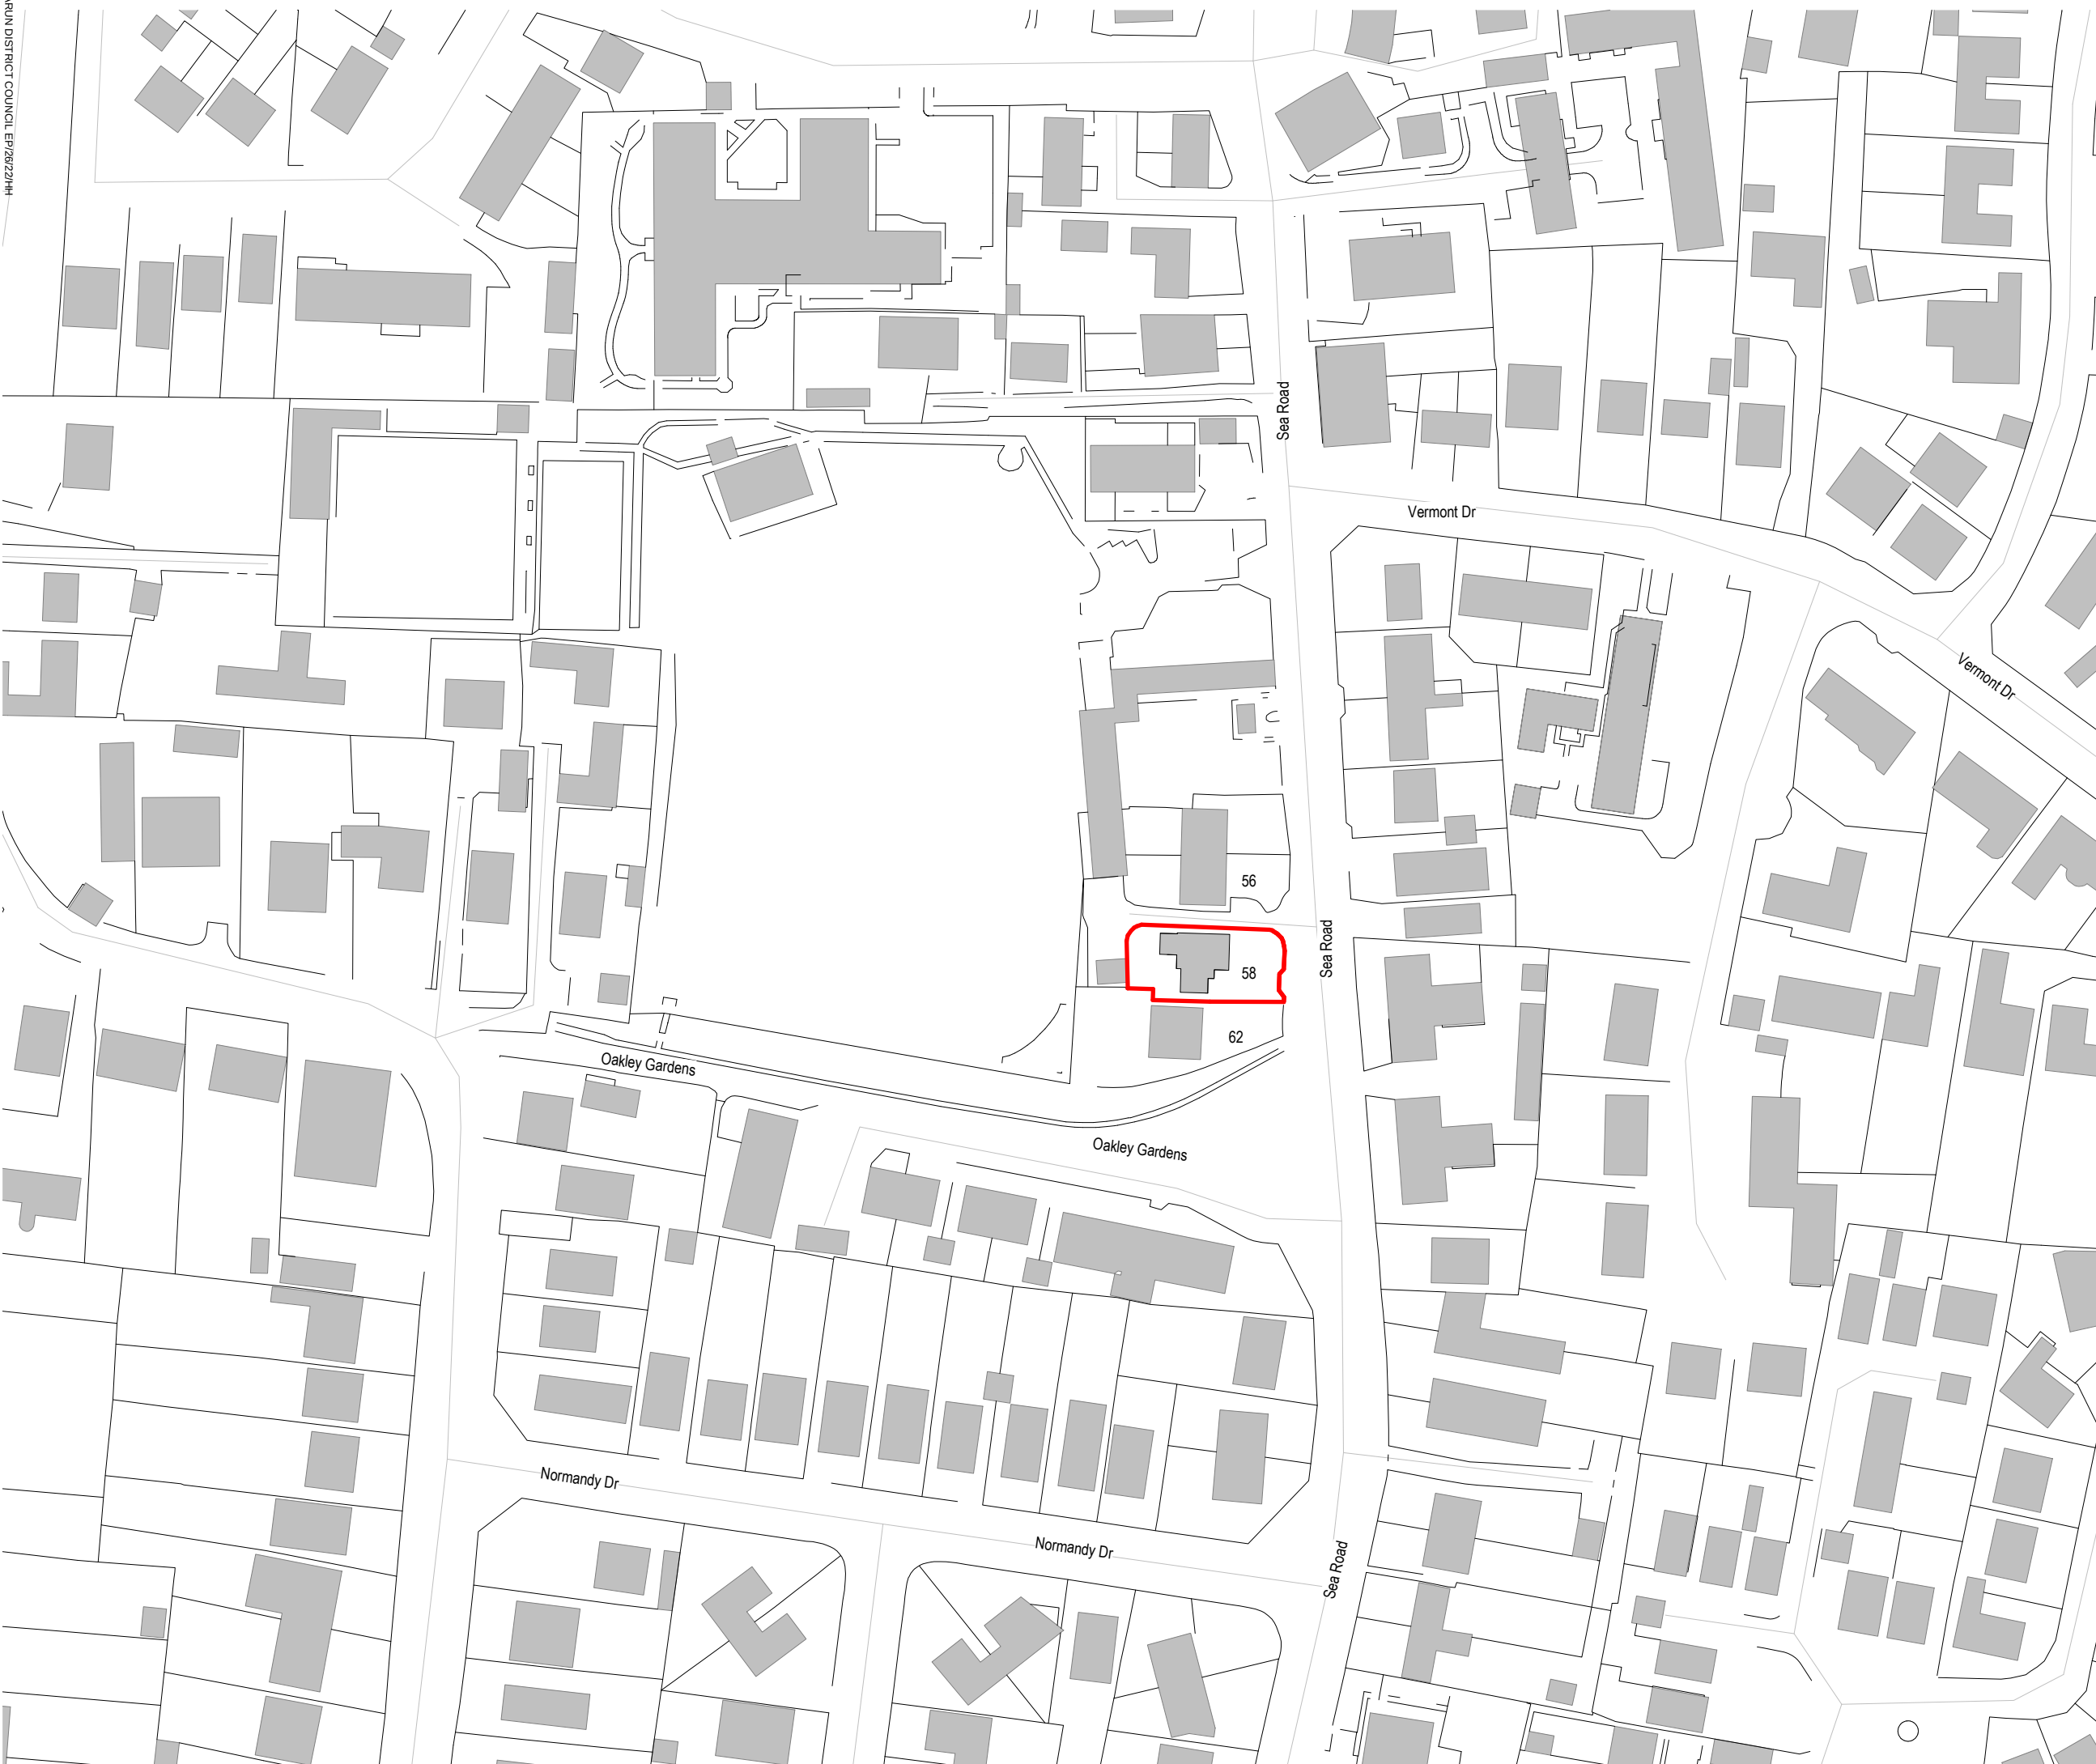

Revisions

No.	Description	Date	By
1	PLANNING	08-03-2022	

Notes:

GENERAL NOTES:


All dimensions & levels are preliminary and approximate and subject to utilities search, legal boundaries and detailed layouts/ design development through consultation.

Dimensions are to be checked on site by contractor & sub contractors prior to commencement of work, any discrepancies are to be highlighted immediately to the architects.

KEY

Ownership boundary

Scale 1 to 1250

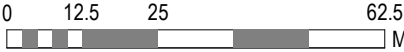

Scale: As indicated @ A3

Project No. Project Name:

307 58 Sea Road



Drawing No. Drawing Name:

P001 Existing Site Location Plan

Revision: Suitability Description: Project Issue Date:

P 1 PLANNING FEB 22

Drawn: GF Checked: MS Orig Paper Size: A3

FRESH Architects

T 07703682107 | 07393913140
info@fresh-architects.co.uk | www.fresharchitects.co.uk

Use figured dimensions only. All levels and dimensions to be checked. This drawing is to be read in conjunction with all other relevant drawings and specifications.
© FRESH Architects Ltd. All rights reserved