ARUN DISTRICT COUNCIL 07/09/2020 LP

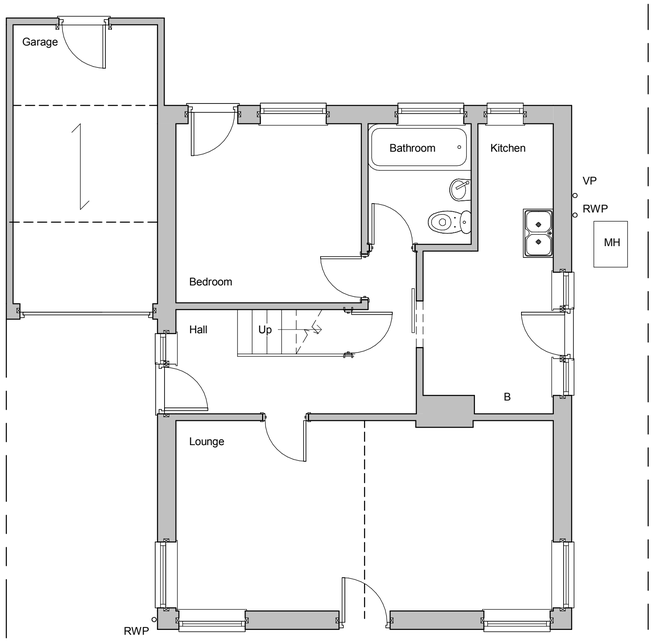

Ground Floor

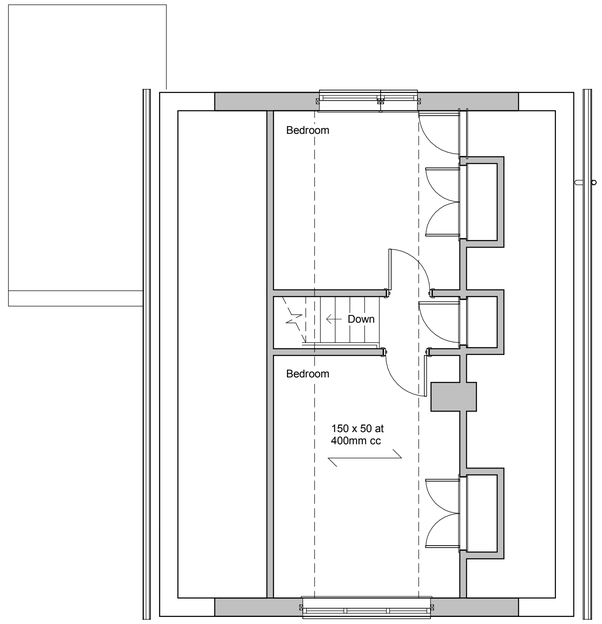

First Floor

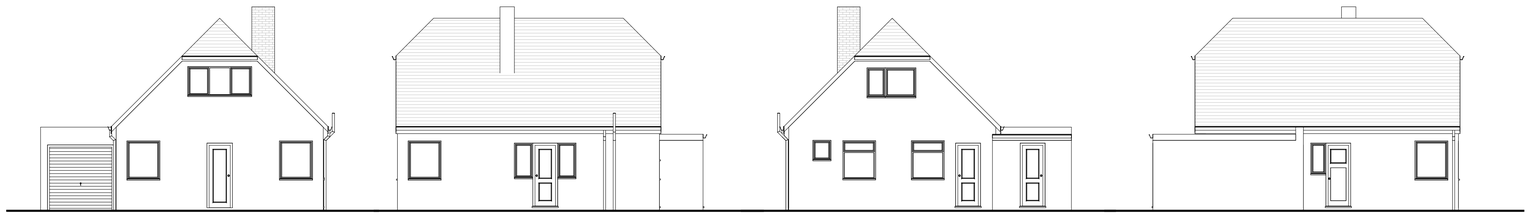

Front Elevation

Side Elevation

Rear Elevation

Side Elevation

Revisions

0.5 0 0.5 1 1.5 2 2.5
SCALE 50 m
1:

1 0 1 2 3 4 5
SCALE 100 m
1:

Materials

Drawing Number	2020/32	Sheet	1 of 1
Size	A1	Scale	1:50, 1:100

Project

Existing details
March 2020

Job Title

4 Normandy Lane
East Preston
West Sussex
BN16 1LZ

Do Not scale from this drawing except for planning as photocopies will be subject to distortion
Drawings to be read in conjunction with all other Designers and structural engineers contract drawings and specifications:
Any discrepancies must be brought to the attention of the Designer immediatialy.
The contractor must verify all dimensions by site measurement before ordering materials or manufacturing components
Substitute materials and products to those named will be acceptable if proven to be of equal or higher performance and not in conflict with other elements

M.J.Humphrey
Ltd

RICS cabe chartered association of building engineers

Mel Humphrey MRICS, MBEng
39 Northease Drive
Hove
East Sussex
BN3 8PQ

Adam Humphrey
230 Dominion Road
Worthing
West Sussex
BN14 8JL

Mel@mjhumphrey.co.uk
07701055182

Adam@mjhumphrey.co.uk
07812419142