ARUN DISTRICT COUNCIL EP/52/18/PL

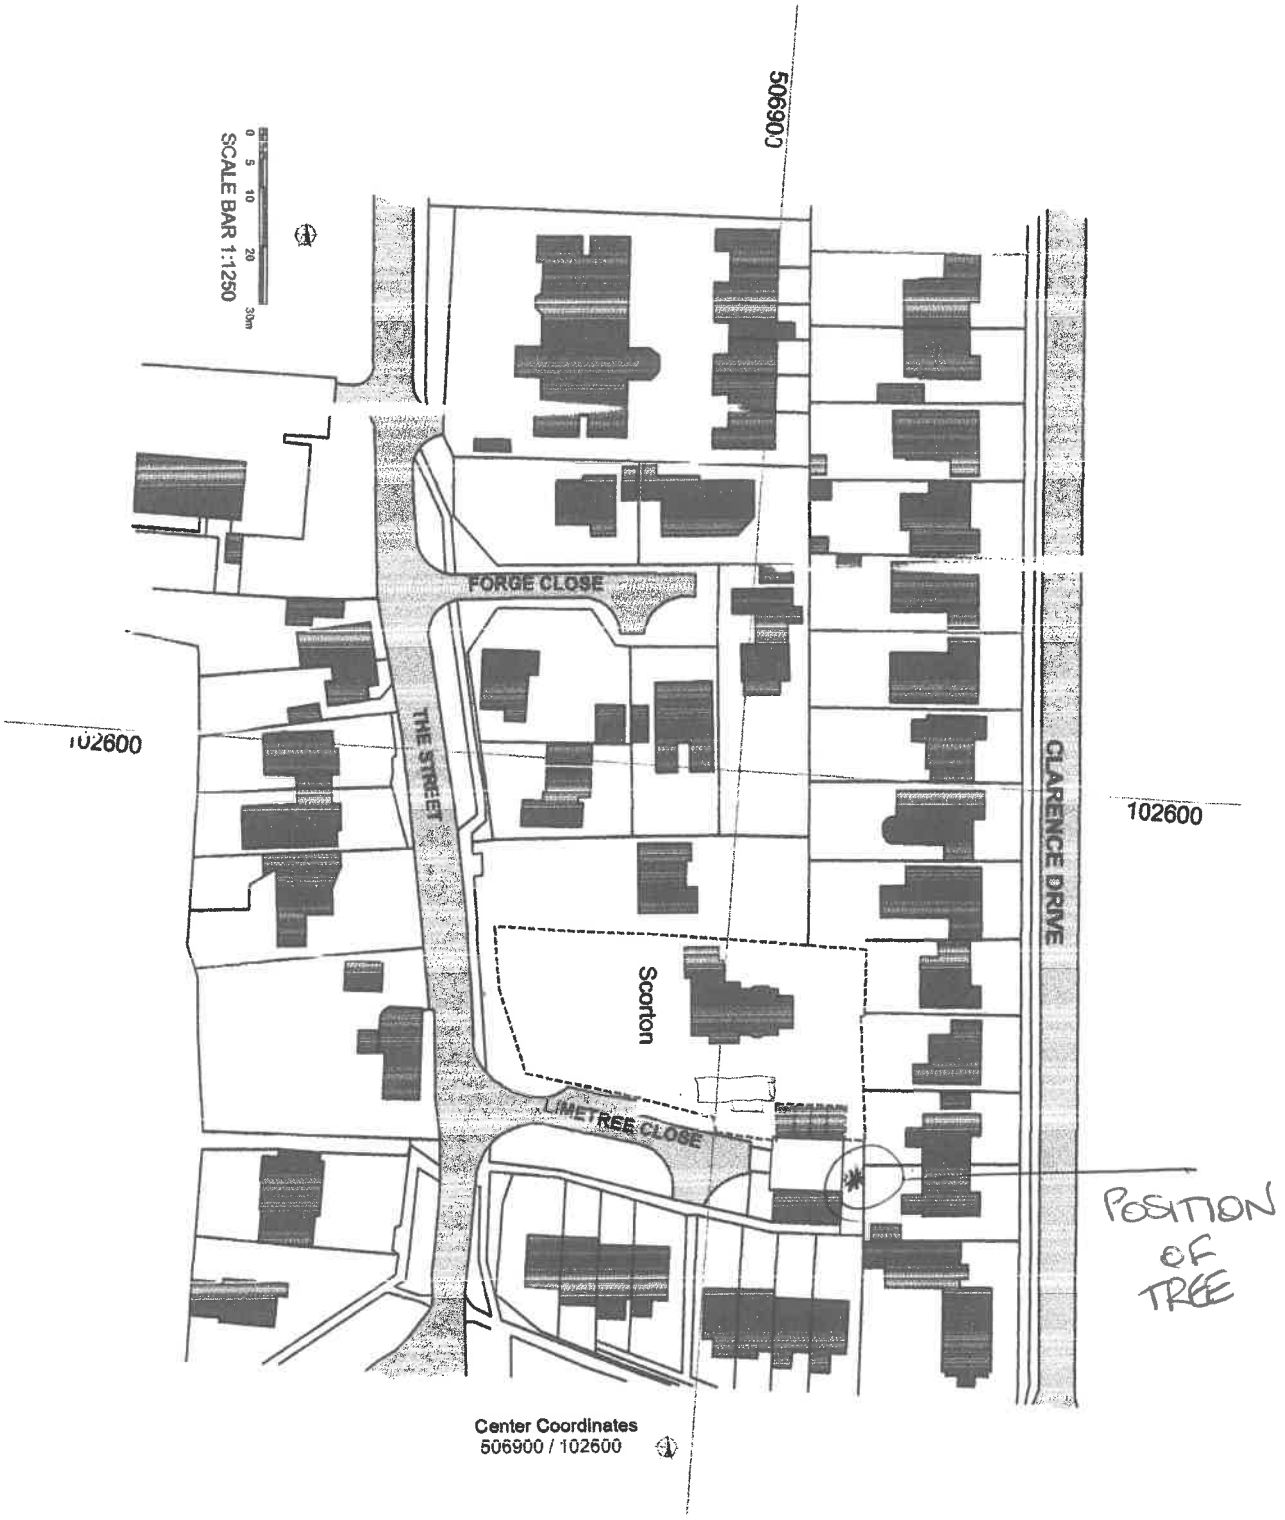

FIRST SCHEDULE

TREES SPECIFIED INDIVIDUALLY*

(encircled in black on the map)

Reference on Map	Description	Situation
T1	Cherry	West of garages on north side of garage compound at eastern end of Lime Tree Close, East Preston.
T2	Acer Saccharinum SILVER MAPLE	Between eastern boundary of garage compound at eastern end of Lime Tree Close, and western boundary of 48 Clarence Drive, East Preston.
T3	Cherry	Between eastern boundary of garage compound at eastern end of Lime Tree Close, and western boundary of 48 Clarence Drive, East Preston.

TREES SPECIFIED BY REFERENCE TO AN AREA*

(within a dotted black line on the map)

Reference on Map	Description	Situation

- None -

GROUPS OF TREES*

(within a broken black line on the map)

Reference on Map	Description	Situation
G1	Group consisting of three Lime Trees	Just north of the buildings known as 6, 7 and 8, Lime Tree Close, East Preston.

WOODLANDS*

(within a continuous black line on the map)

Reference on Map	Description	Situation

- None -

* Entries in FIRST 3 must be entered where necessary.

ARUN DISTRICT COUNCIL EP/2/19/T

ARUN DISTRICT COUNCIL

TREES AT LIME TREE CLOSE, EAST PRESTON.
TREE PRESERVATION ORDER No. 4/1974. (EAST PRESTON

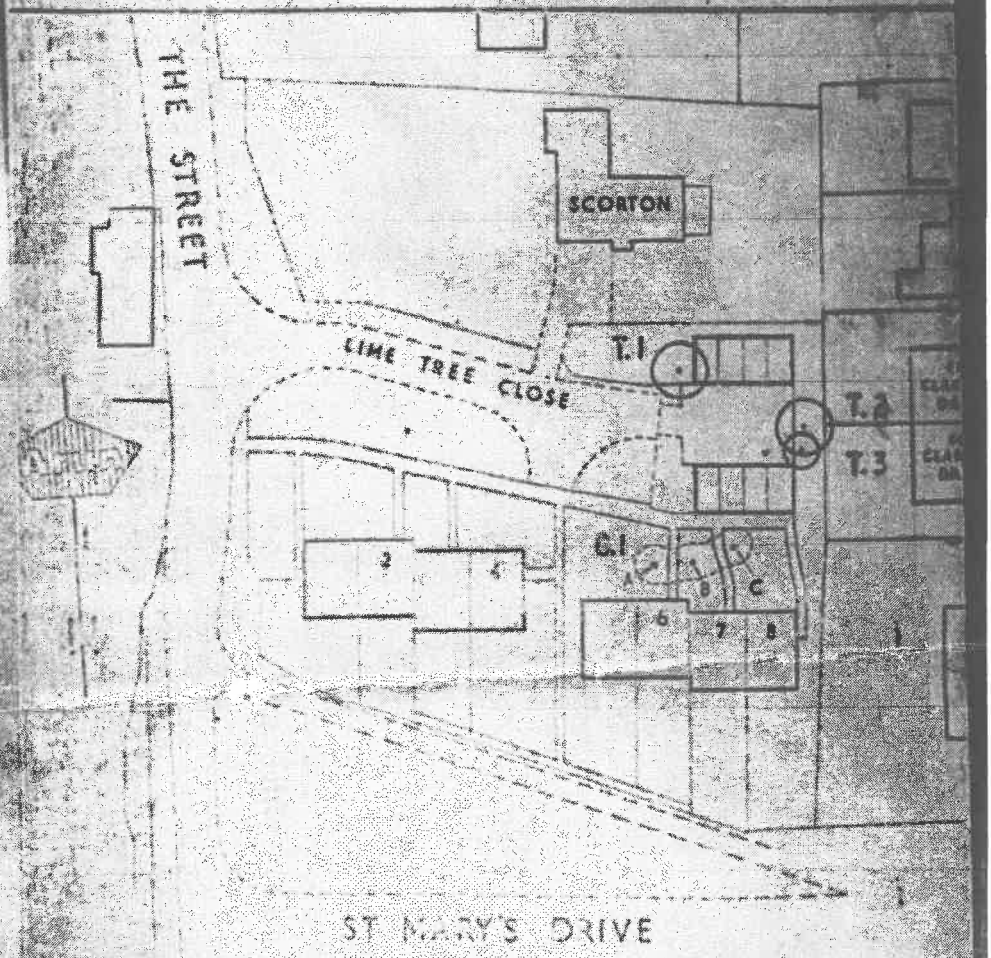

LE. 1:500

NATIONAL GRID REF

ARUN DISTRICT COUNCIL EP/2/19/T