

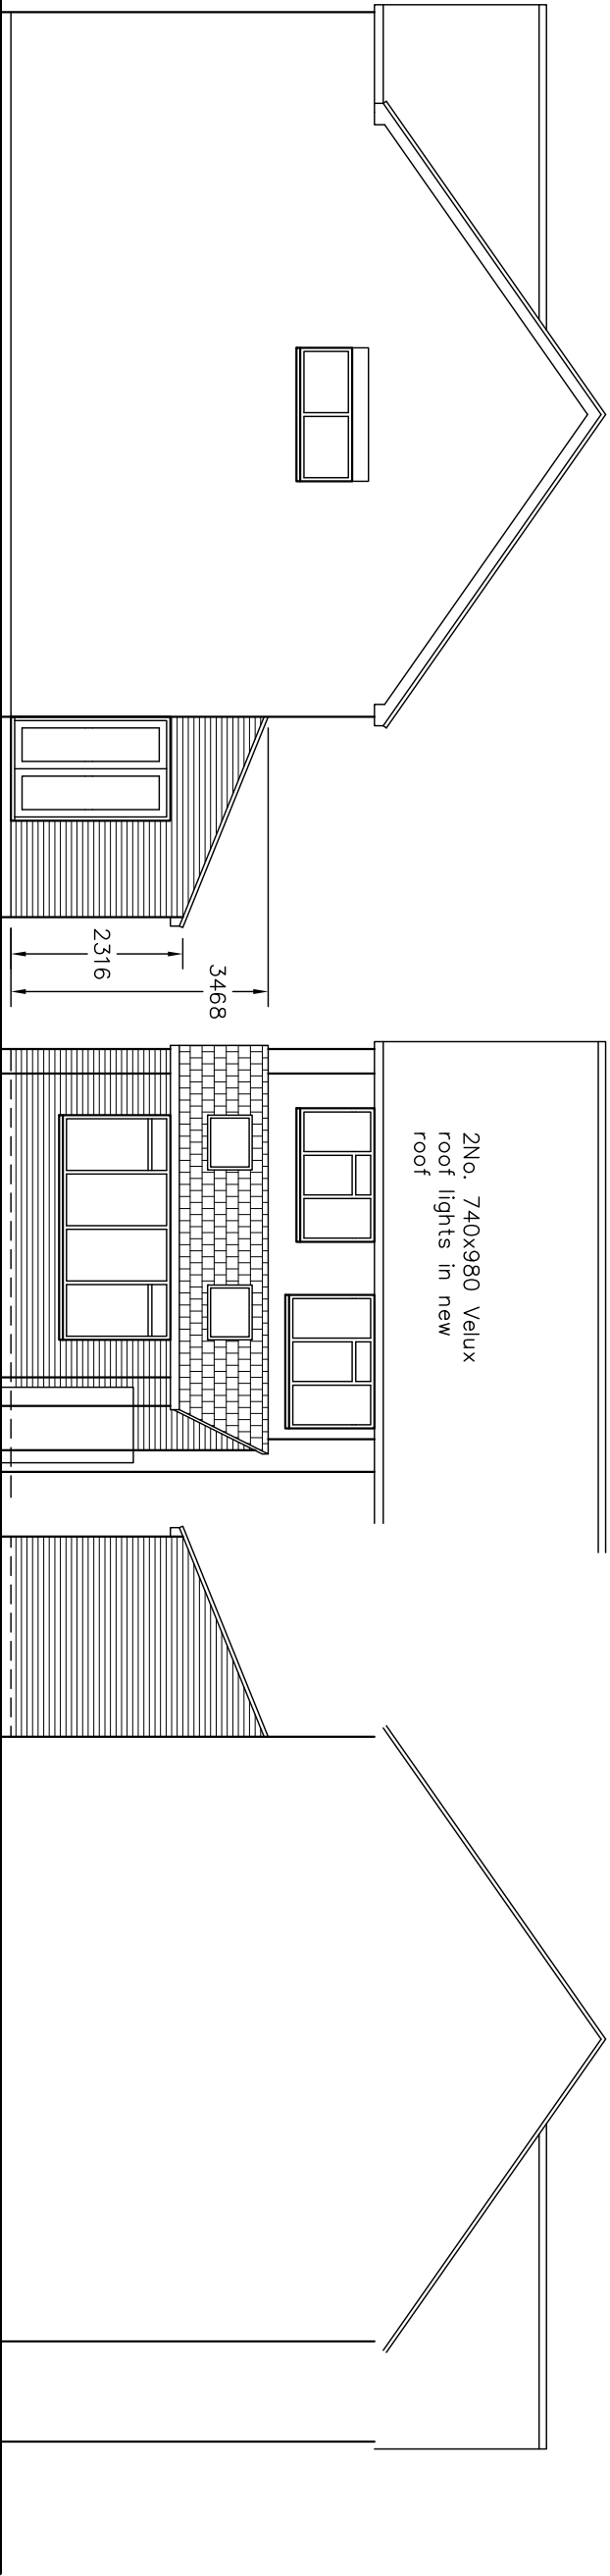
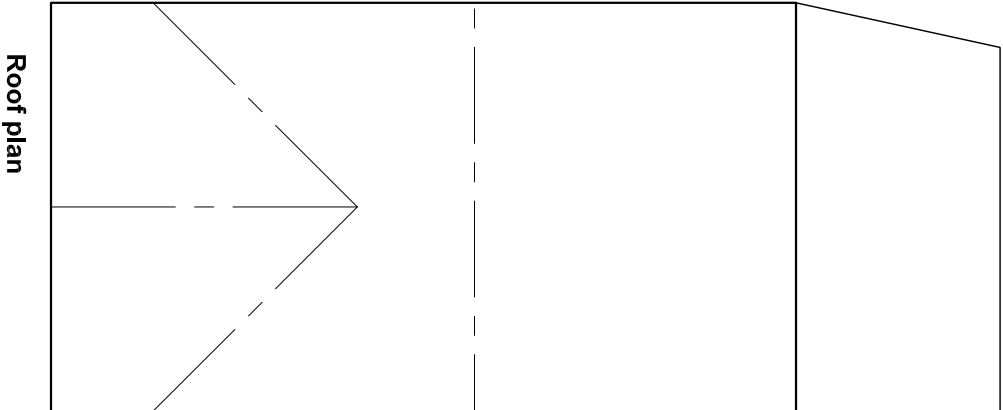


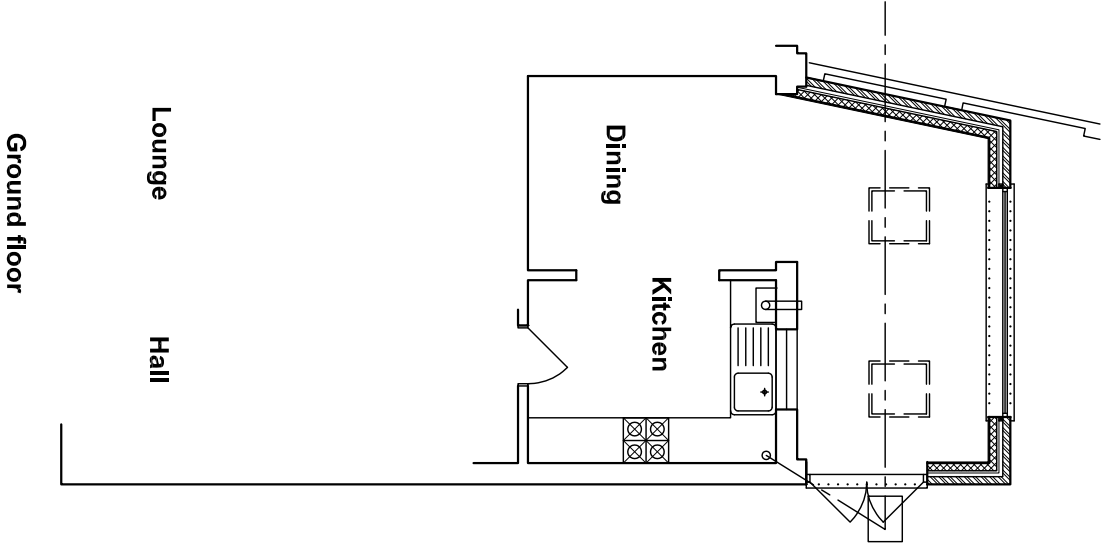

Proposed finishes:
Roof: SandToft 20/20 interlocking tiles to match
existing roof colour
Walls: face brick to match existing
Fenestration: white uPVC to match existing style
Fascias, soffites, gutters etc. all to match
existing

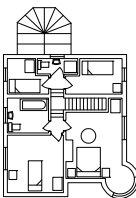

Bryceson Shaw Associates <i>Surveyors and Designers</i> 2 Wellesley Court, Fitzalan Road, Littlehampton, West Sussex BN17 5JW Tel. & Fax 01903 734381 Mobile: 07889 651301 E-mail: brycesonshaw@btinternet.com		
Project: Proposed extension; 11 Kenhust, East Preston BN16 1LL		
Drawing: Plans and elevations as proposed		
For: Clir. & Mrs. Howdle		
Drawn: PKS	Date: May 2012	
Scales: 1:100	No: 1234/01/02/A	
To scale when printed on A3		