



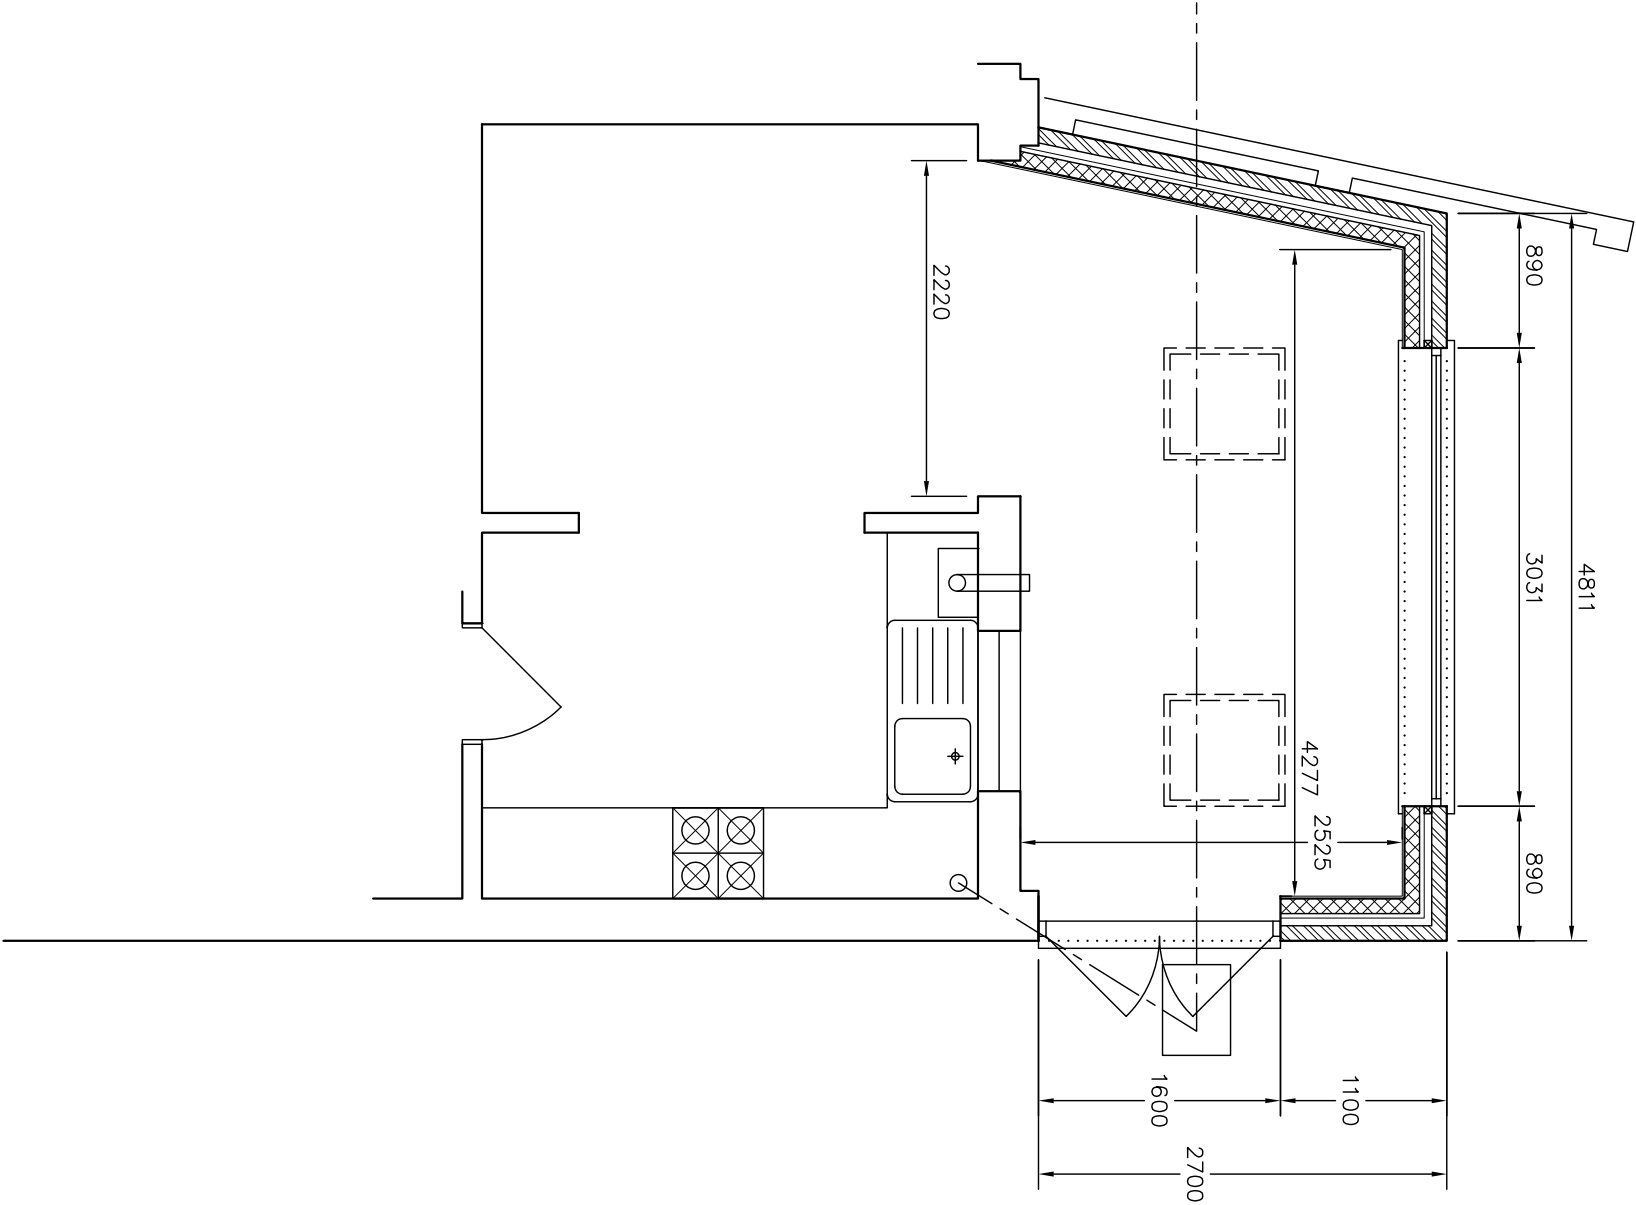

|A| Roof lights
Amendments: –

14/03/2013

Bryceson Shaw Associates
Surveyors and Designers
2 Wellesley Court, Fitzalan Road, Littlehampton,
West Sussex BN17 5JW
Tel. & Fax 01903 734381 Mobile: 07889 651301
E-mail: brycesonshaw@btinternet.com

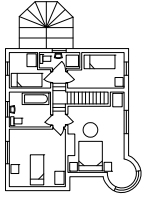

Project:
Proposed extension; 11 Kenhust, East Preston BN16 1LL

Drawing:
Ground floor

For:
Clfr. & Mrs. Howdle

Drawn:	PKS	Date:	May 2012
Scales:	1:100	No:	1234/01/03/A
To scale when printed on A3			