


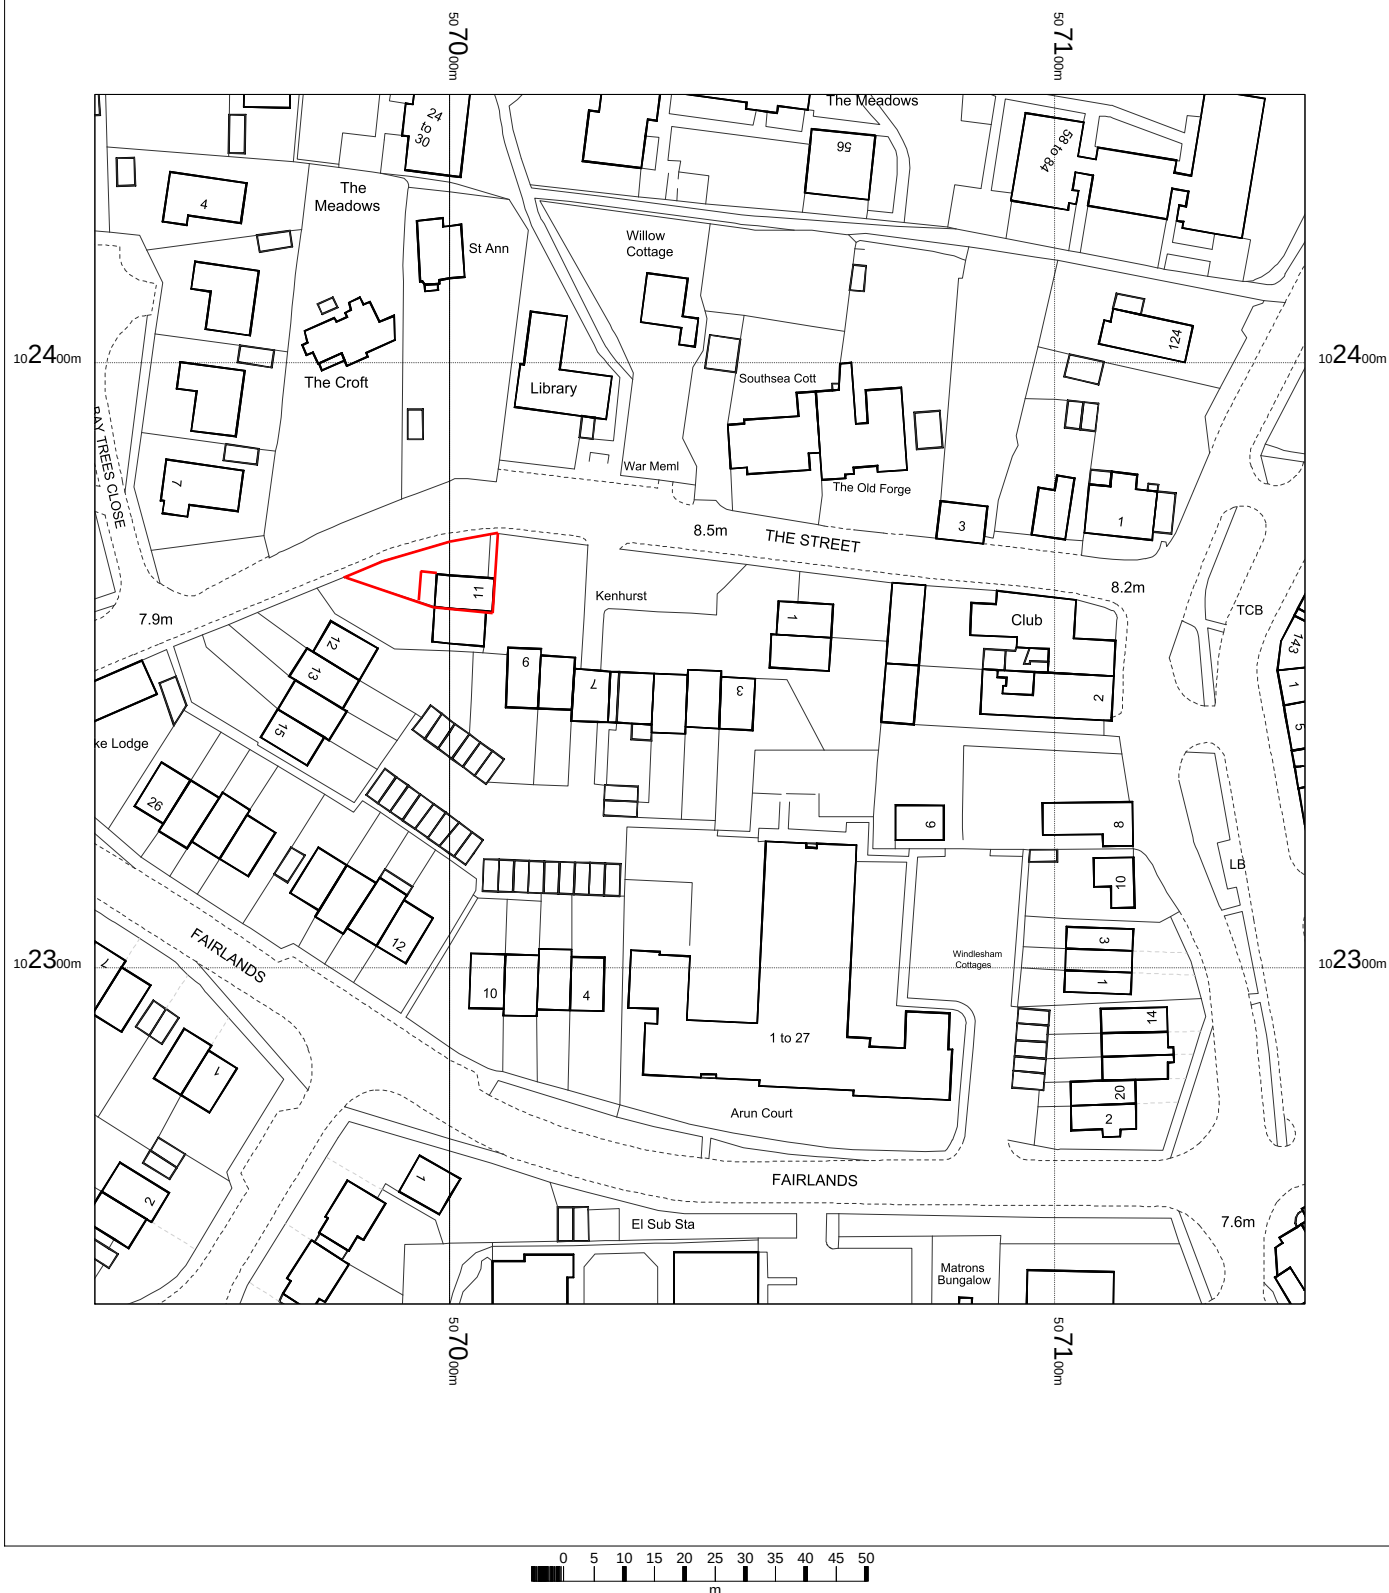

11 Kenhurst, The Street,
East Preston BN16 1LL
Ref.: 1234

OS Mastermap
29 May 2012, ID: CM-00153548
www.centremapslive.co.uk

1:1250 scale print at A4, Centre: 507041 E, 102344 N

©Crown Copyright. Licence no. 100019980

Mapping
sourced from



Surveyors and Designers

Building design
Planning
Surveys
Glazed structures



Bryceson Shaw Associates

Tel/Fax 01903 734381
E-mail brycesonshaw@btinternet.com