


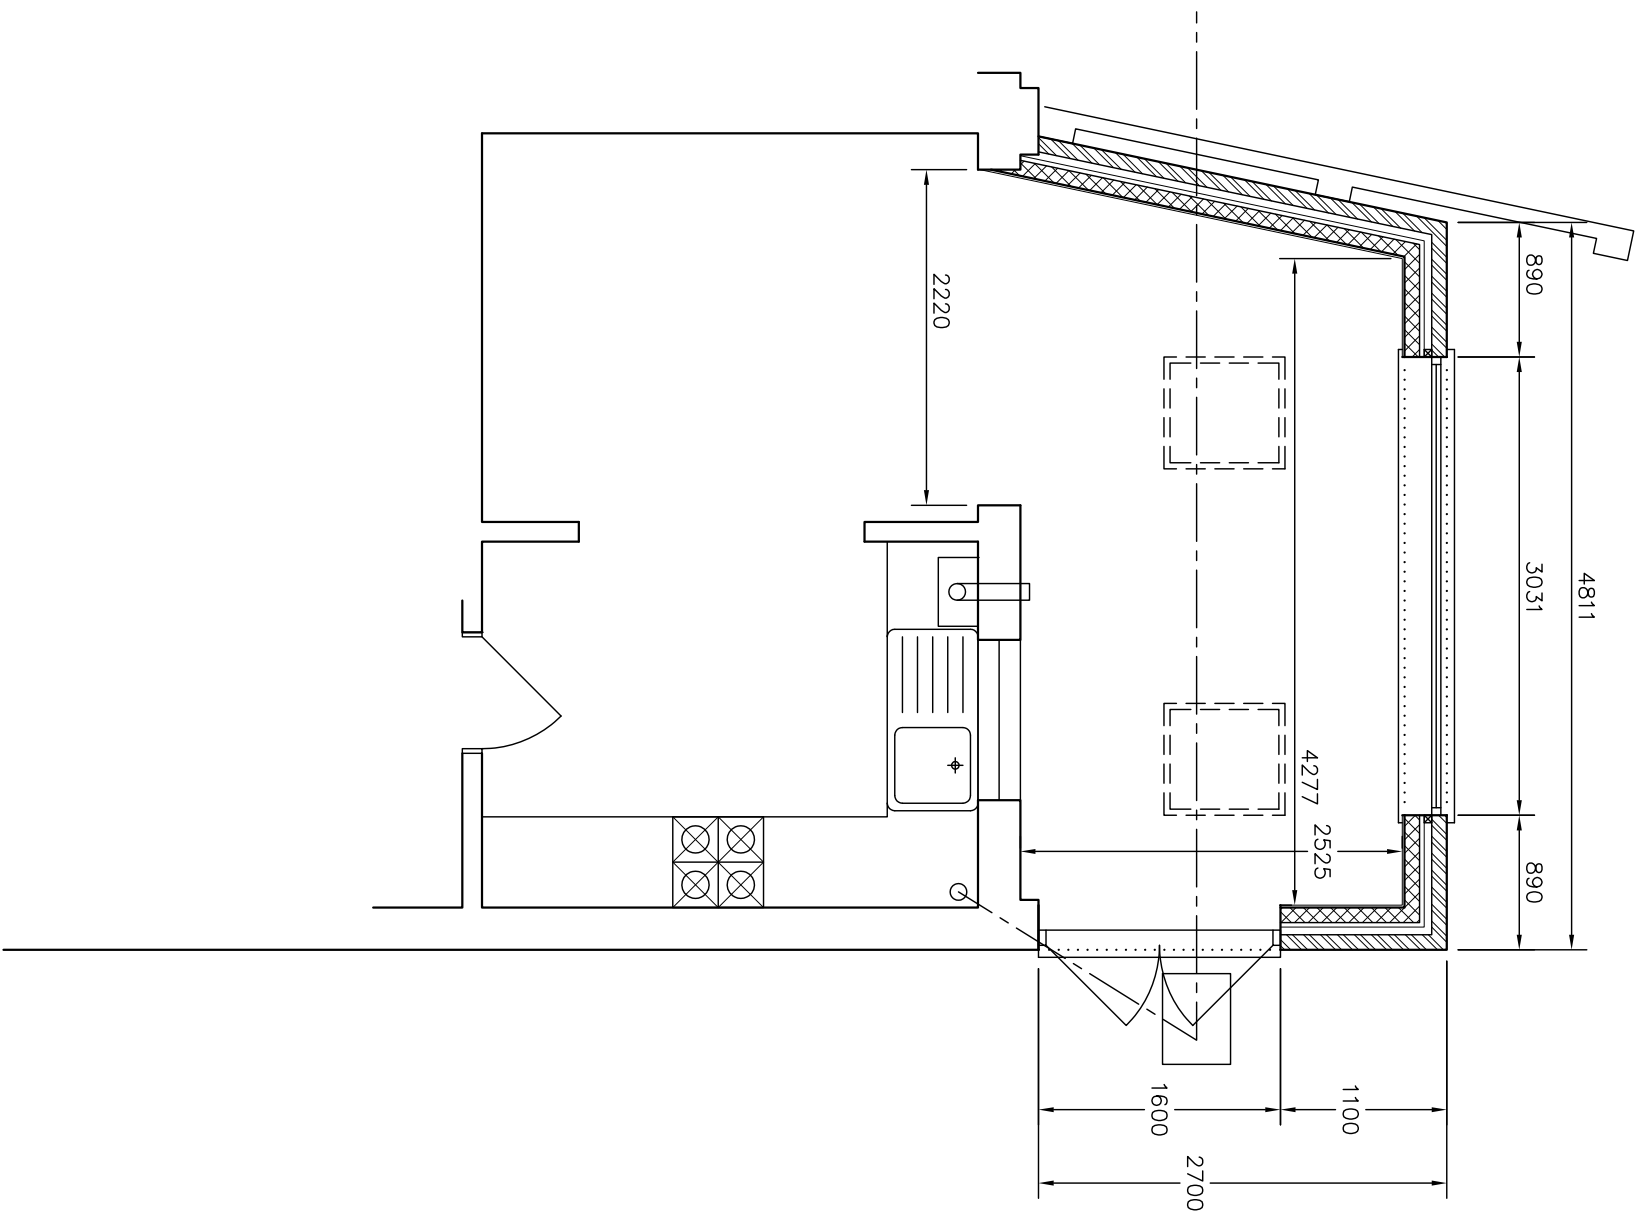


|A| Roof lights
Amendments:—

14/03/2013

Bryceson Shaw Associates
Surveyors and Designers

2 Wellesley Court, Fitzalan Road, Littlehampton,
West Sussex BN17 5JW
Tel. & Fax 01903 734381 Mobile: 07889 651301
E-mail: brycesonshaw@btinternet.com

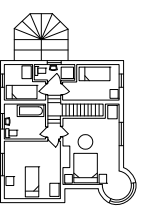

Project:

Proposed extension; 11 Kenhust, East Preston BN16 1LL

Drawing:

Ground floor

For:

Clr. & Mrs. Howdle

Drawn:

PKS

Date:

May 2012

Scales:

1:100

No.

1234/01/03/A

To scale when printed on A3