




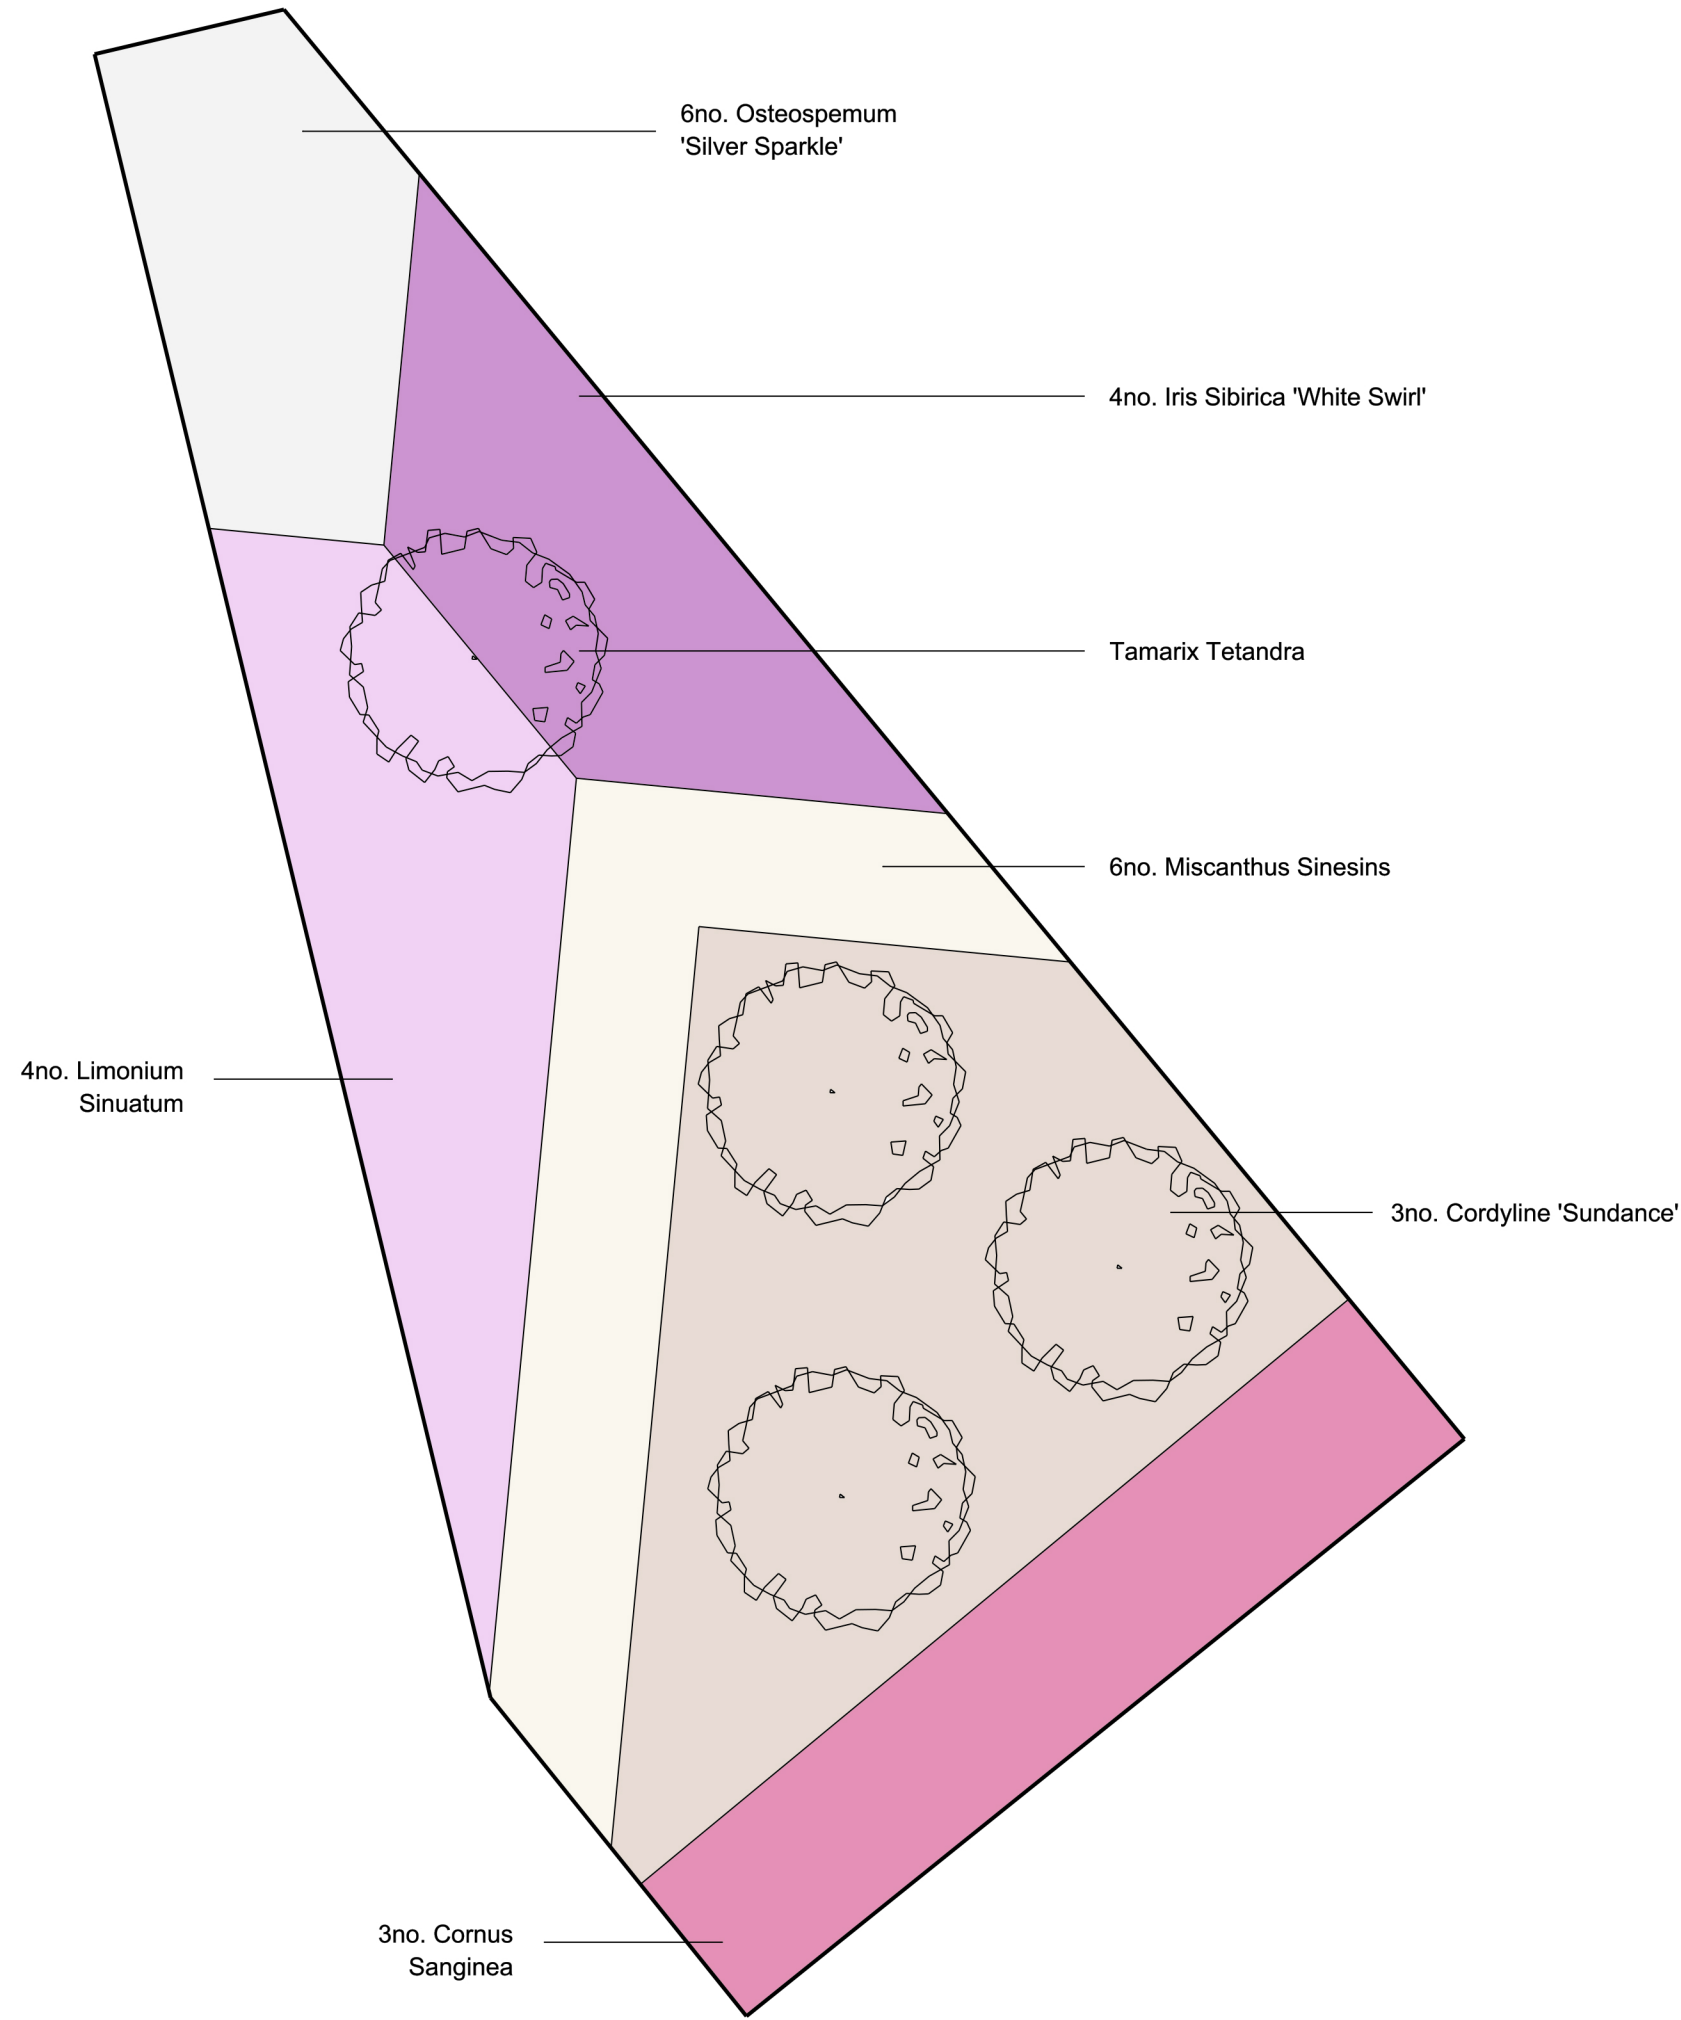

Planting 01

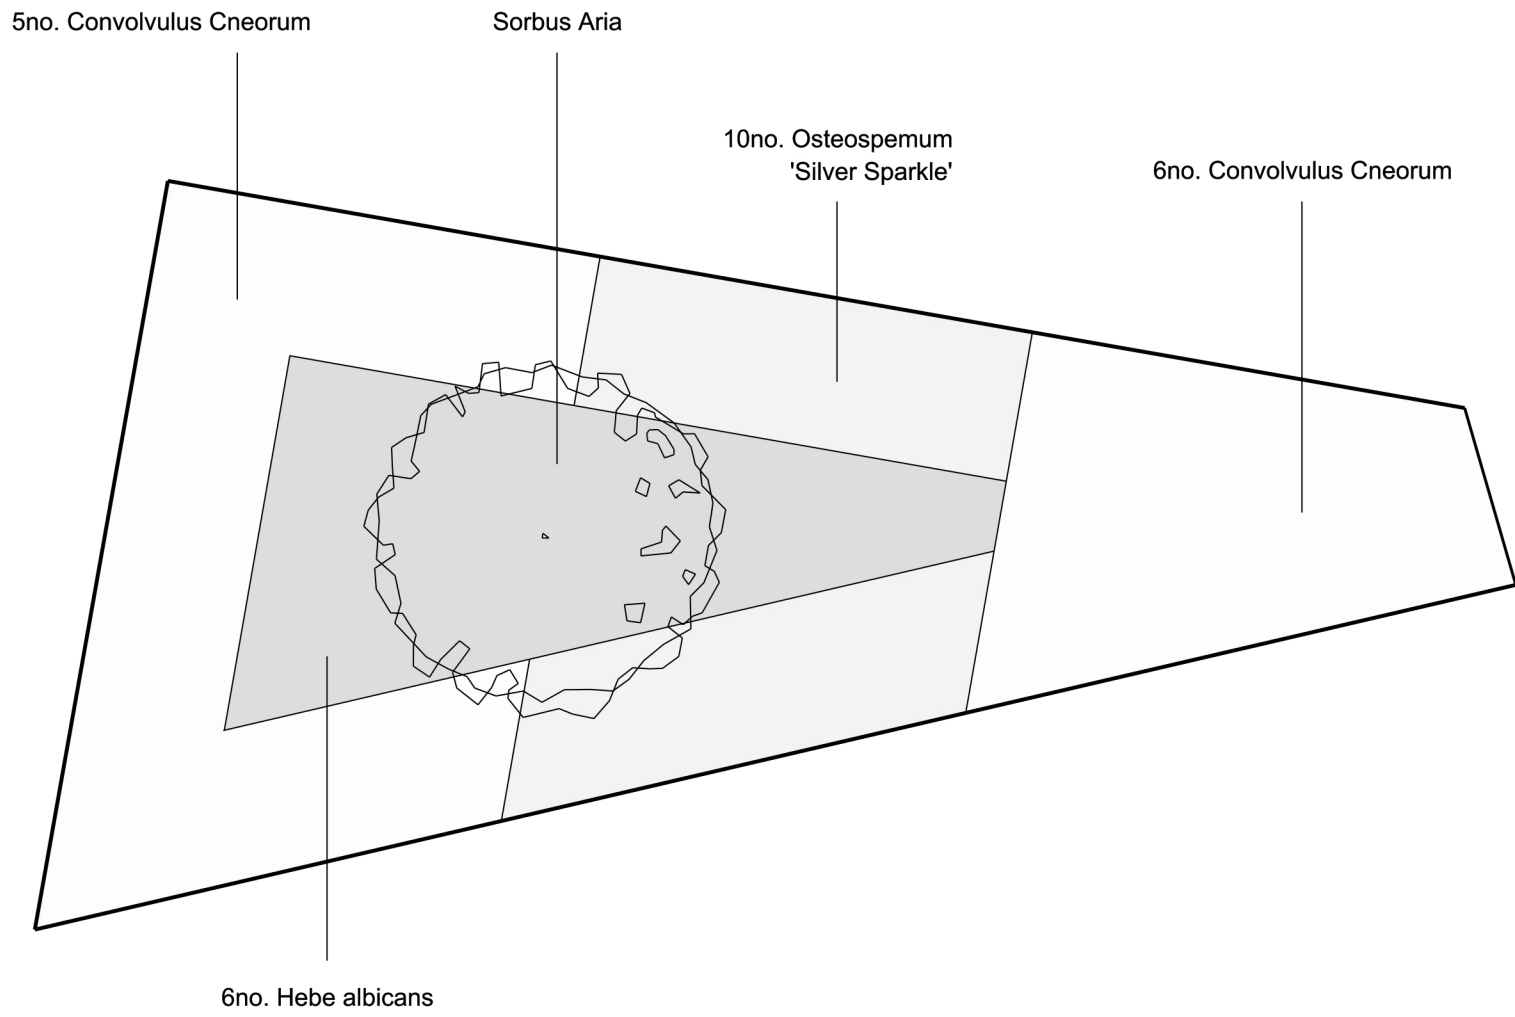

Planting 02

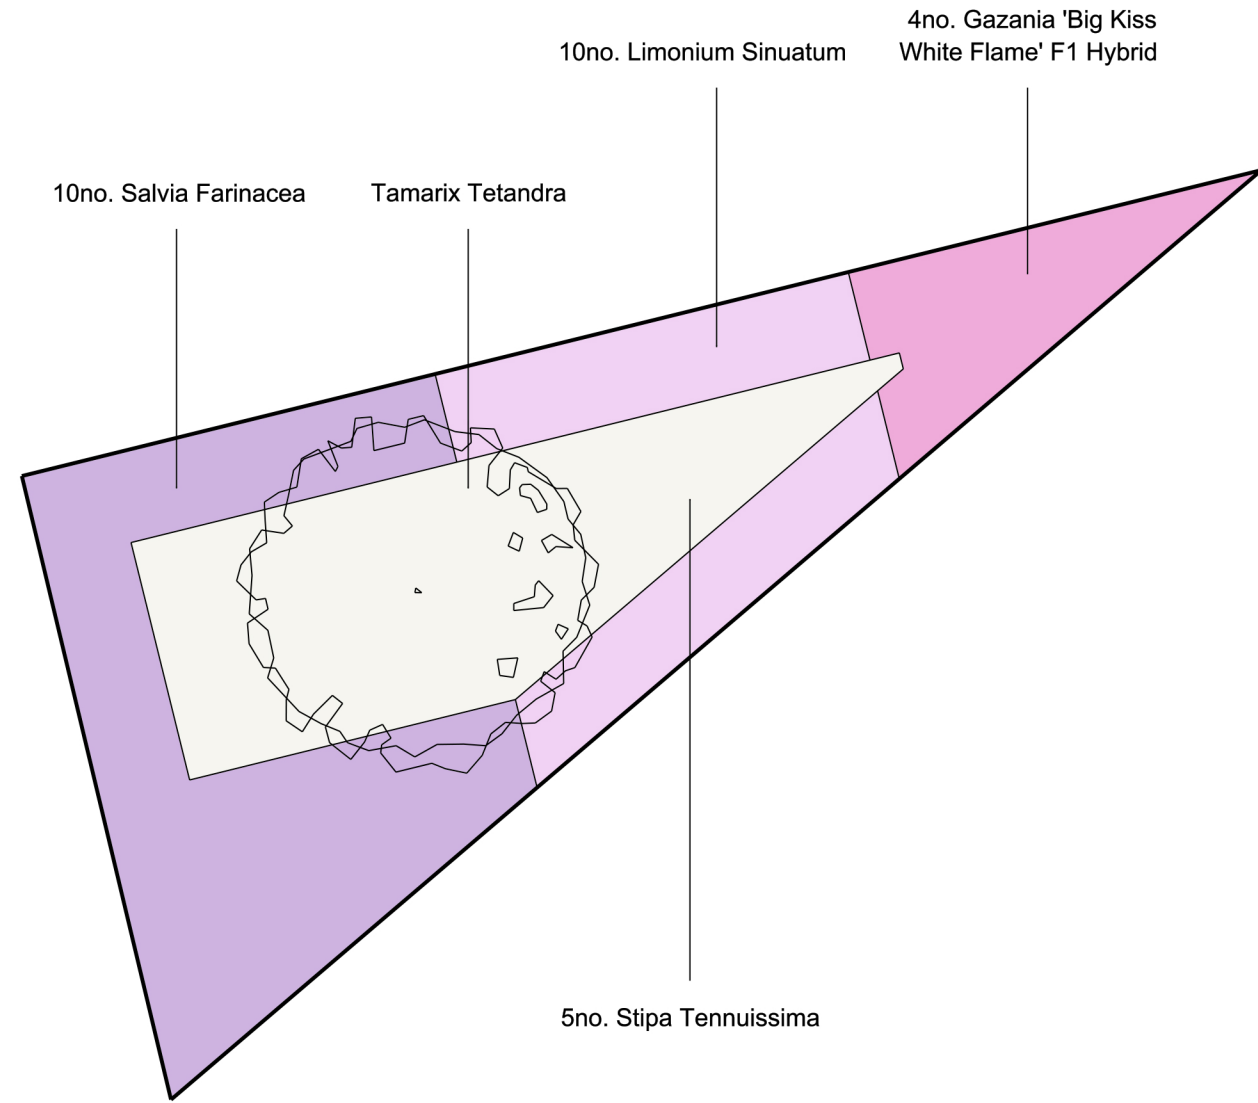

Planting 03

01 metres													
NOTES THIS DRAWING IS FOR BUILDING CONTROL PURPOSES ONLY. CONSTRUCTION DETAILS REQUIRED PRIOR TO COMMENCING WORK ON SITE. ALL MEASUREMENTS TO BE CONFIRMED ON SITE AND ANY QUERIES REPORTED TO ARCHITECT IMMEDIATELY. ALL DIMENSIONS SHOWN FOR COSTING PURPOSES ONLY - TRUE DIMENSIONS TO BE CONFIRMED ON SITE IF IN DOUBT - ASK				REVISIONS				Tudor Lodge PLANNING DRAWING TUD 002 Planting Details Scale: 1:25 @ A2 (all dimensions in mm) Drawn by: NR Date: 13th May 2018					