



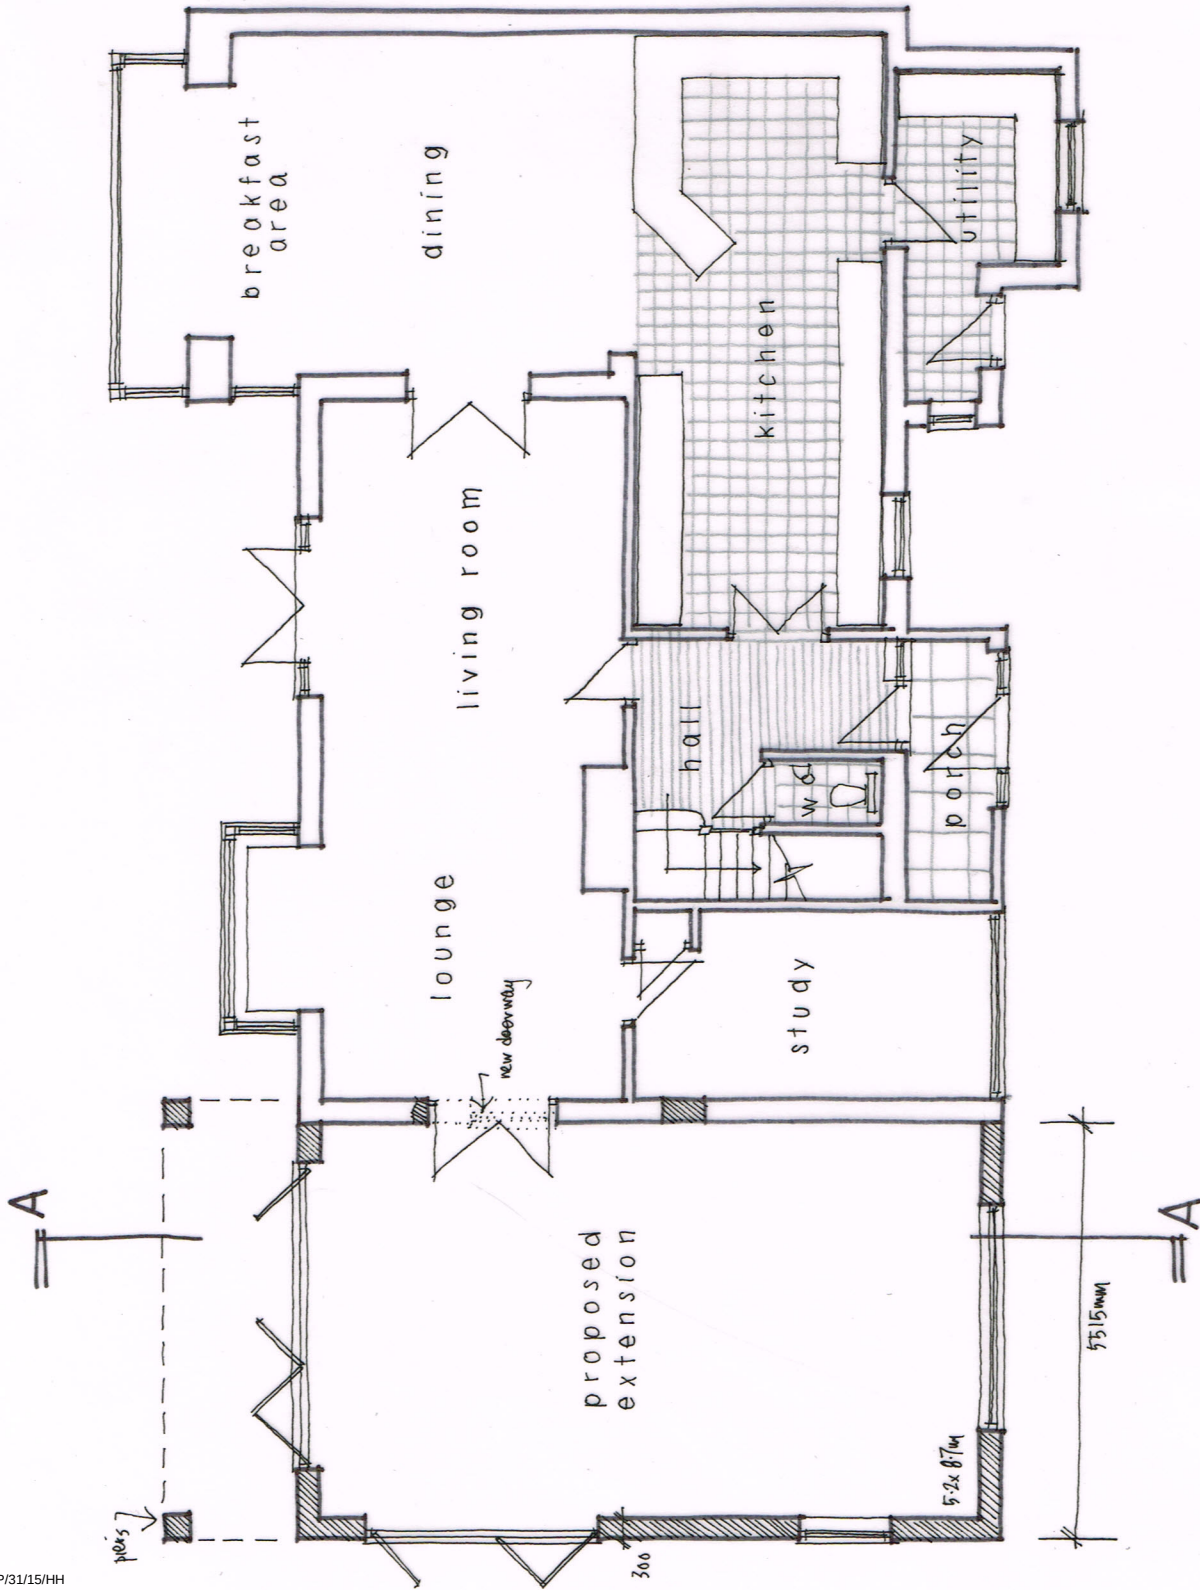

GROUND FLOOR PLAN 1:100 @ A3

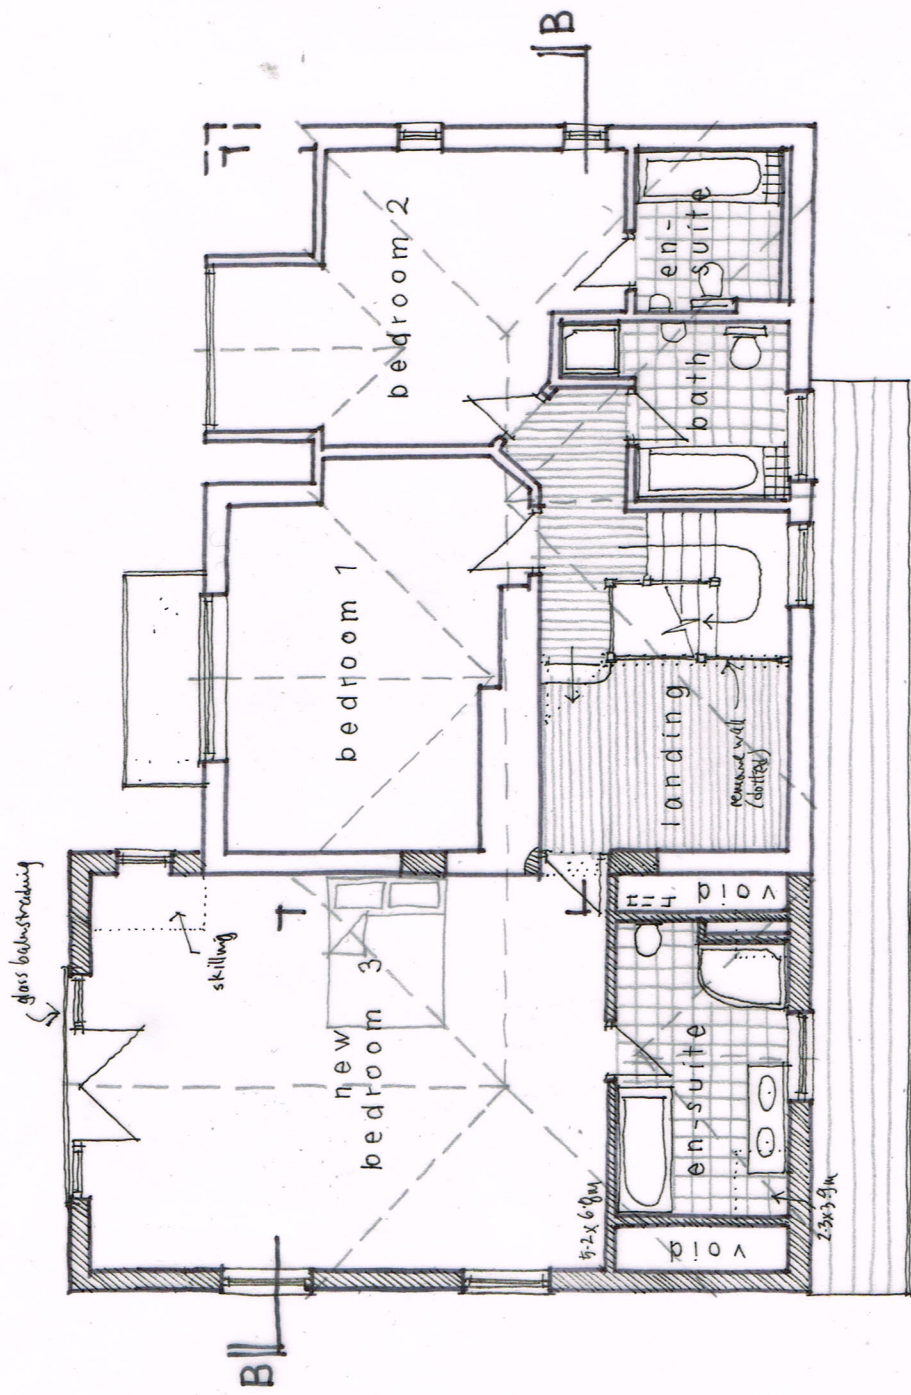

1st FLOOR PLAN

B - windows to Bedroom 3 amended 17/2/15
Revisions A - designs updated 17/2/15

24 ELM AVENUE, EAST PRESTON
Proposals 05 B

Feb 2015