



PROPOSED ELEVATIONS 1:100@ A3

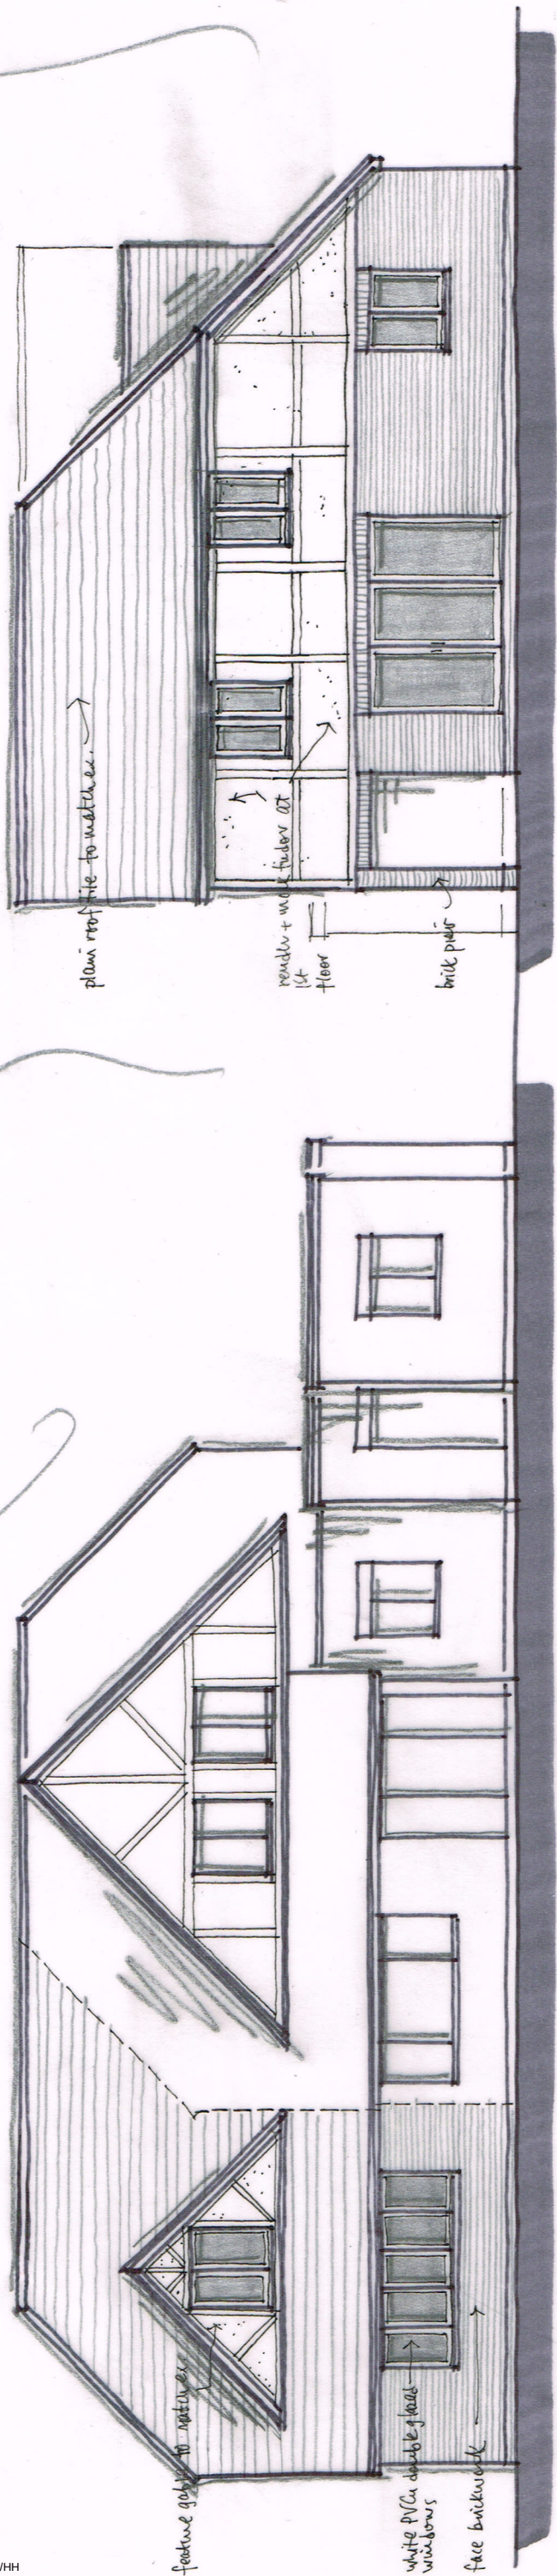

FRONT

0 1 2 3 4 5m
metres

SIDE

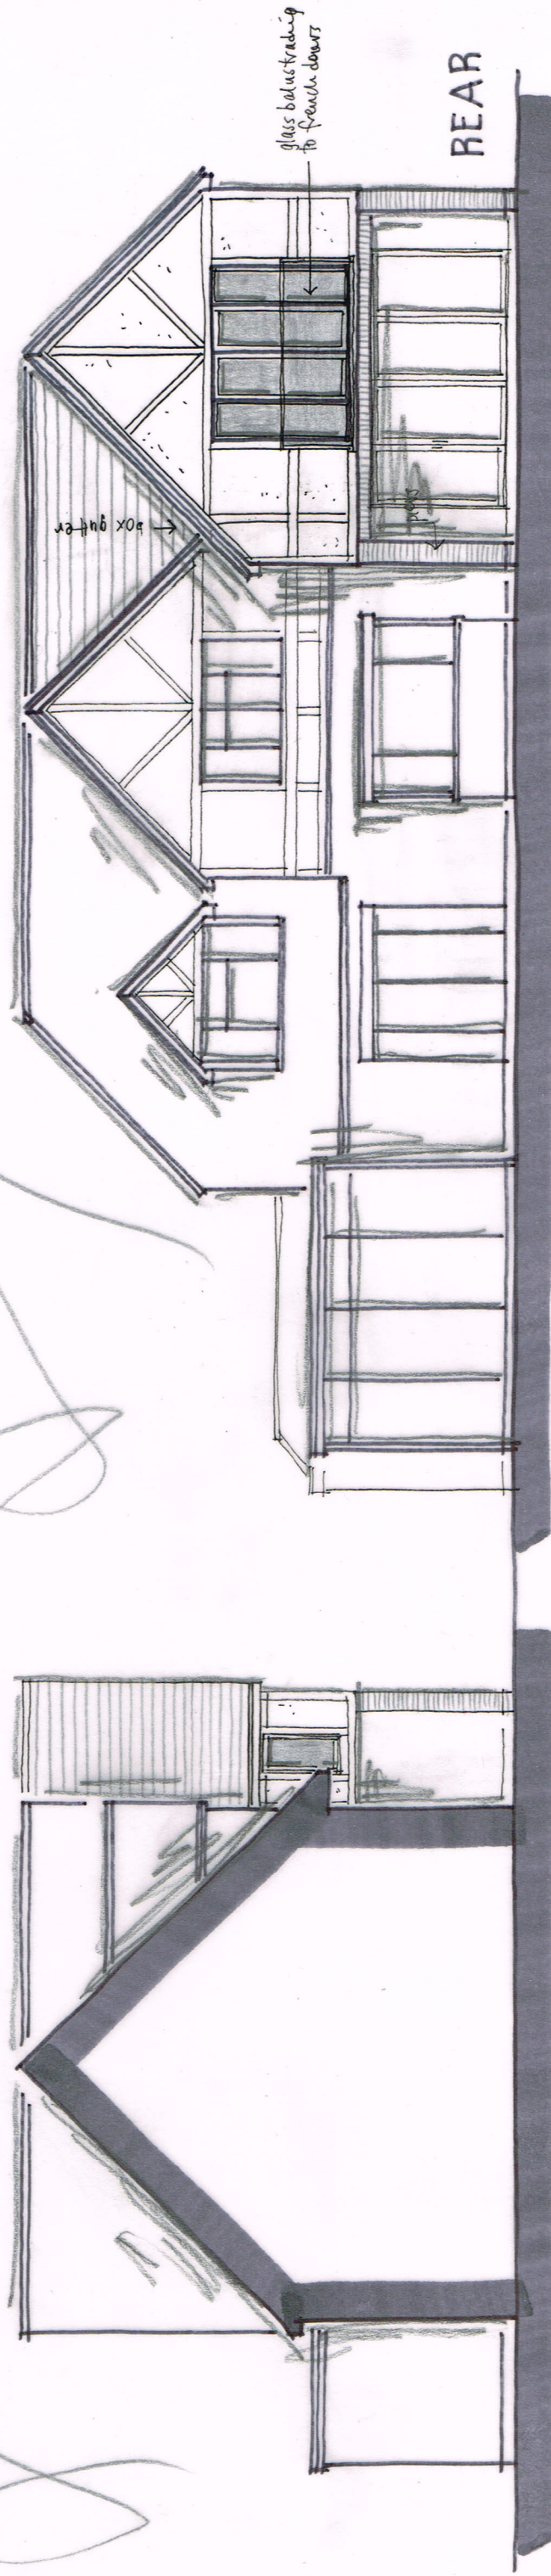

SIDE

B - side windows amended 17/2/15
Revisions A - design's updated 17/2/15

24 ELM AVENUE, EAST PRESTON
Proposals 06 B

Feb 2015