ARUN DISTRICT COUNCIL EP/31/25/H

0m 2m 4m 6m 8m 10m

VISUAL SCALE 1:100 @ A2

1 ELEVATION FACING SOUTH
1 : 100

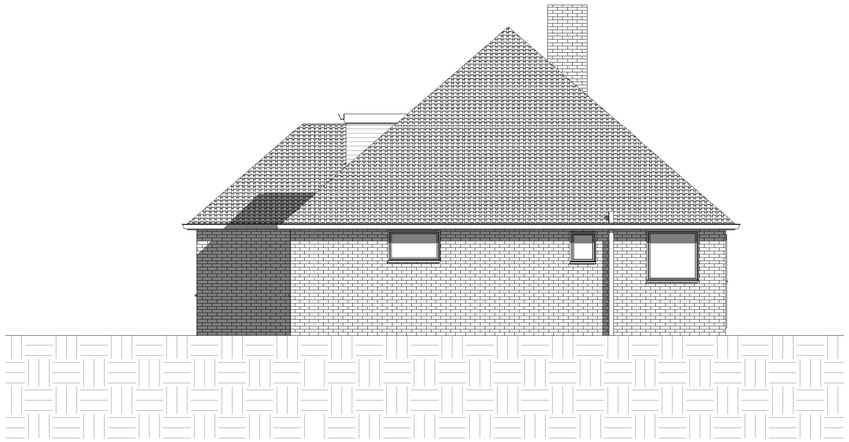

2 ELEVATION FACING EAST
1 : 100

3 ELEVATION FACING NORTH
1 : 100

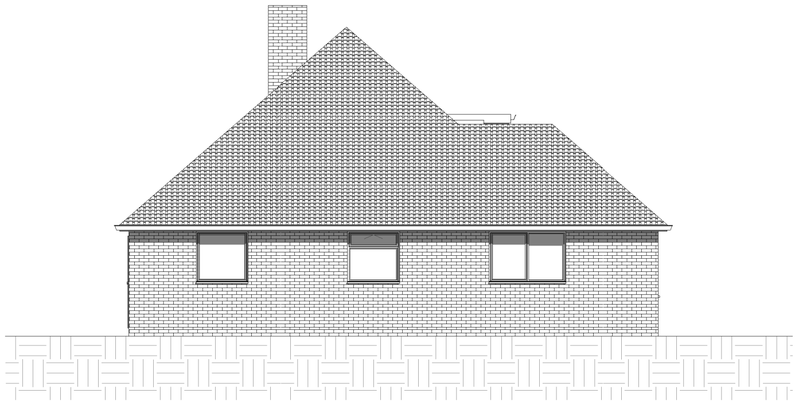

4 ELEVATION FACING WEST
1 : 100

Rev	Description	Date

KRONA DESIGN
ARCHITECTURAL DESIGN & DRAFTING
4 Union Place | Worthing | BN11 1LG
info@kronadesign.co.uk | kronadesign.co.uk
Tel: 01903 256150 Mob: 07827 994111

PROJECT
Proposed Development

ADDRESS
1 West Ridings
East Preston
West Sussex

TITLE
Existing Elevations

CLIENT
Clive Rutherford

DRAWN	STATUS	DATE
JLB	Design	20/02/25

SCALE (@ A2)	PROJECT NUMBER
1 : 100	KD.1666

DRAWING NUMBER	REV
A.200	

© KRONA DESIGN