ARUN DISTRICT COUNCIL FP/31/25/HH

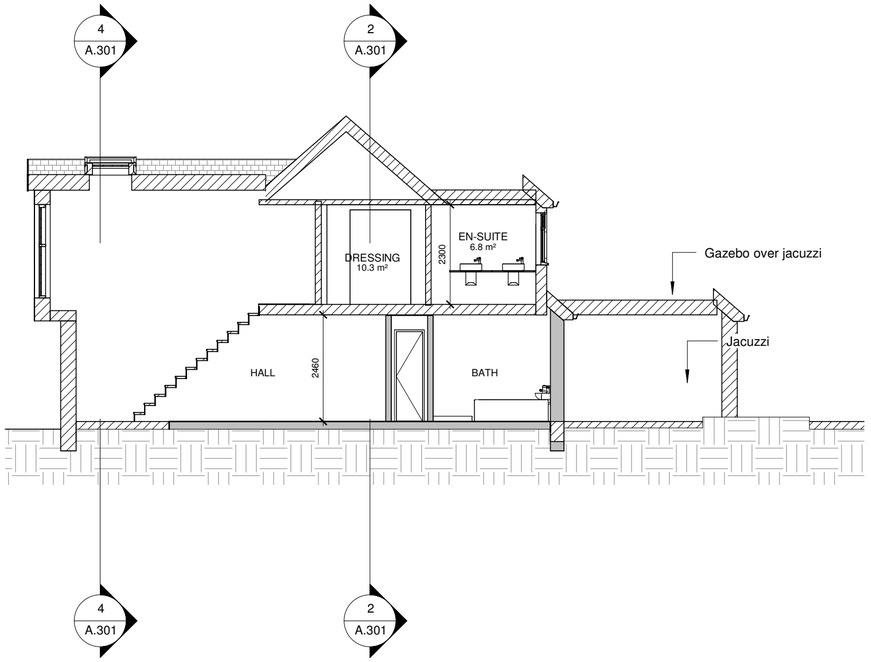

1 SECTION A
1 : 100

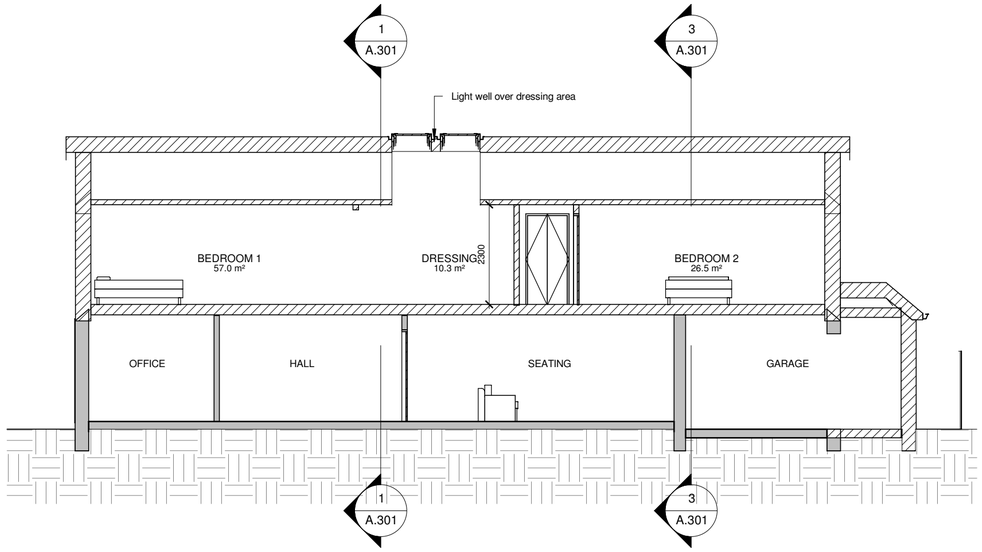

2 SECTION B
1 : 100

VISUAL SCALE 1:100 @ A2

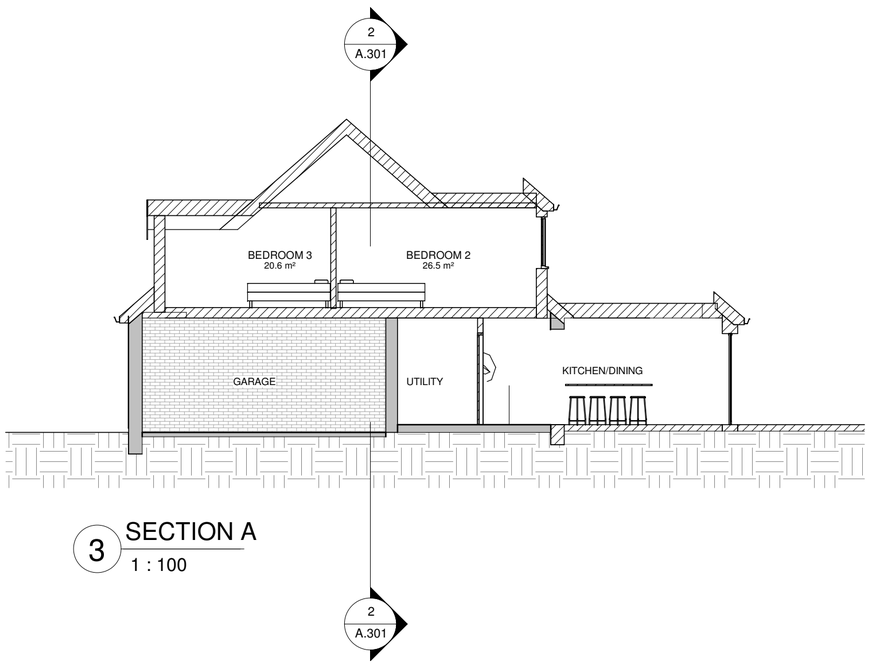

3 SECTION A
1 : 100

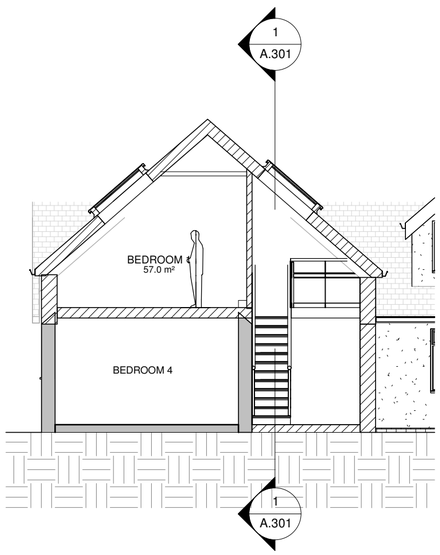

4 SECTION D
1 : 100

Rev	Description	Date

KRONA DESIGN
ARCHITECTURAL DESIGN & DRAFTING
4 Union Place | Worthing | BN11 1LG
info@kronadesign.co.uk | kronadesign.co.uk
Tel: 01903 256150 Mob: 07827 994111

PROJECT
Proposed Development

ADDRESS
1 West Ridings
East Preston
West Sussex

TITLE
Proposed Sections

CLIENT
Clive Rutherford

DRAWN	STATUS	DATE
JLB	Design	05/03/25

SCALE (@ A2)	PROJECT NUMBER
1 : 100	KD.1666

DRAWING NUMBER	REV
A.301	B

© KRONA DESIGN