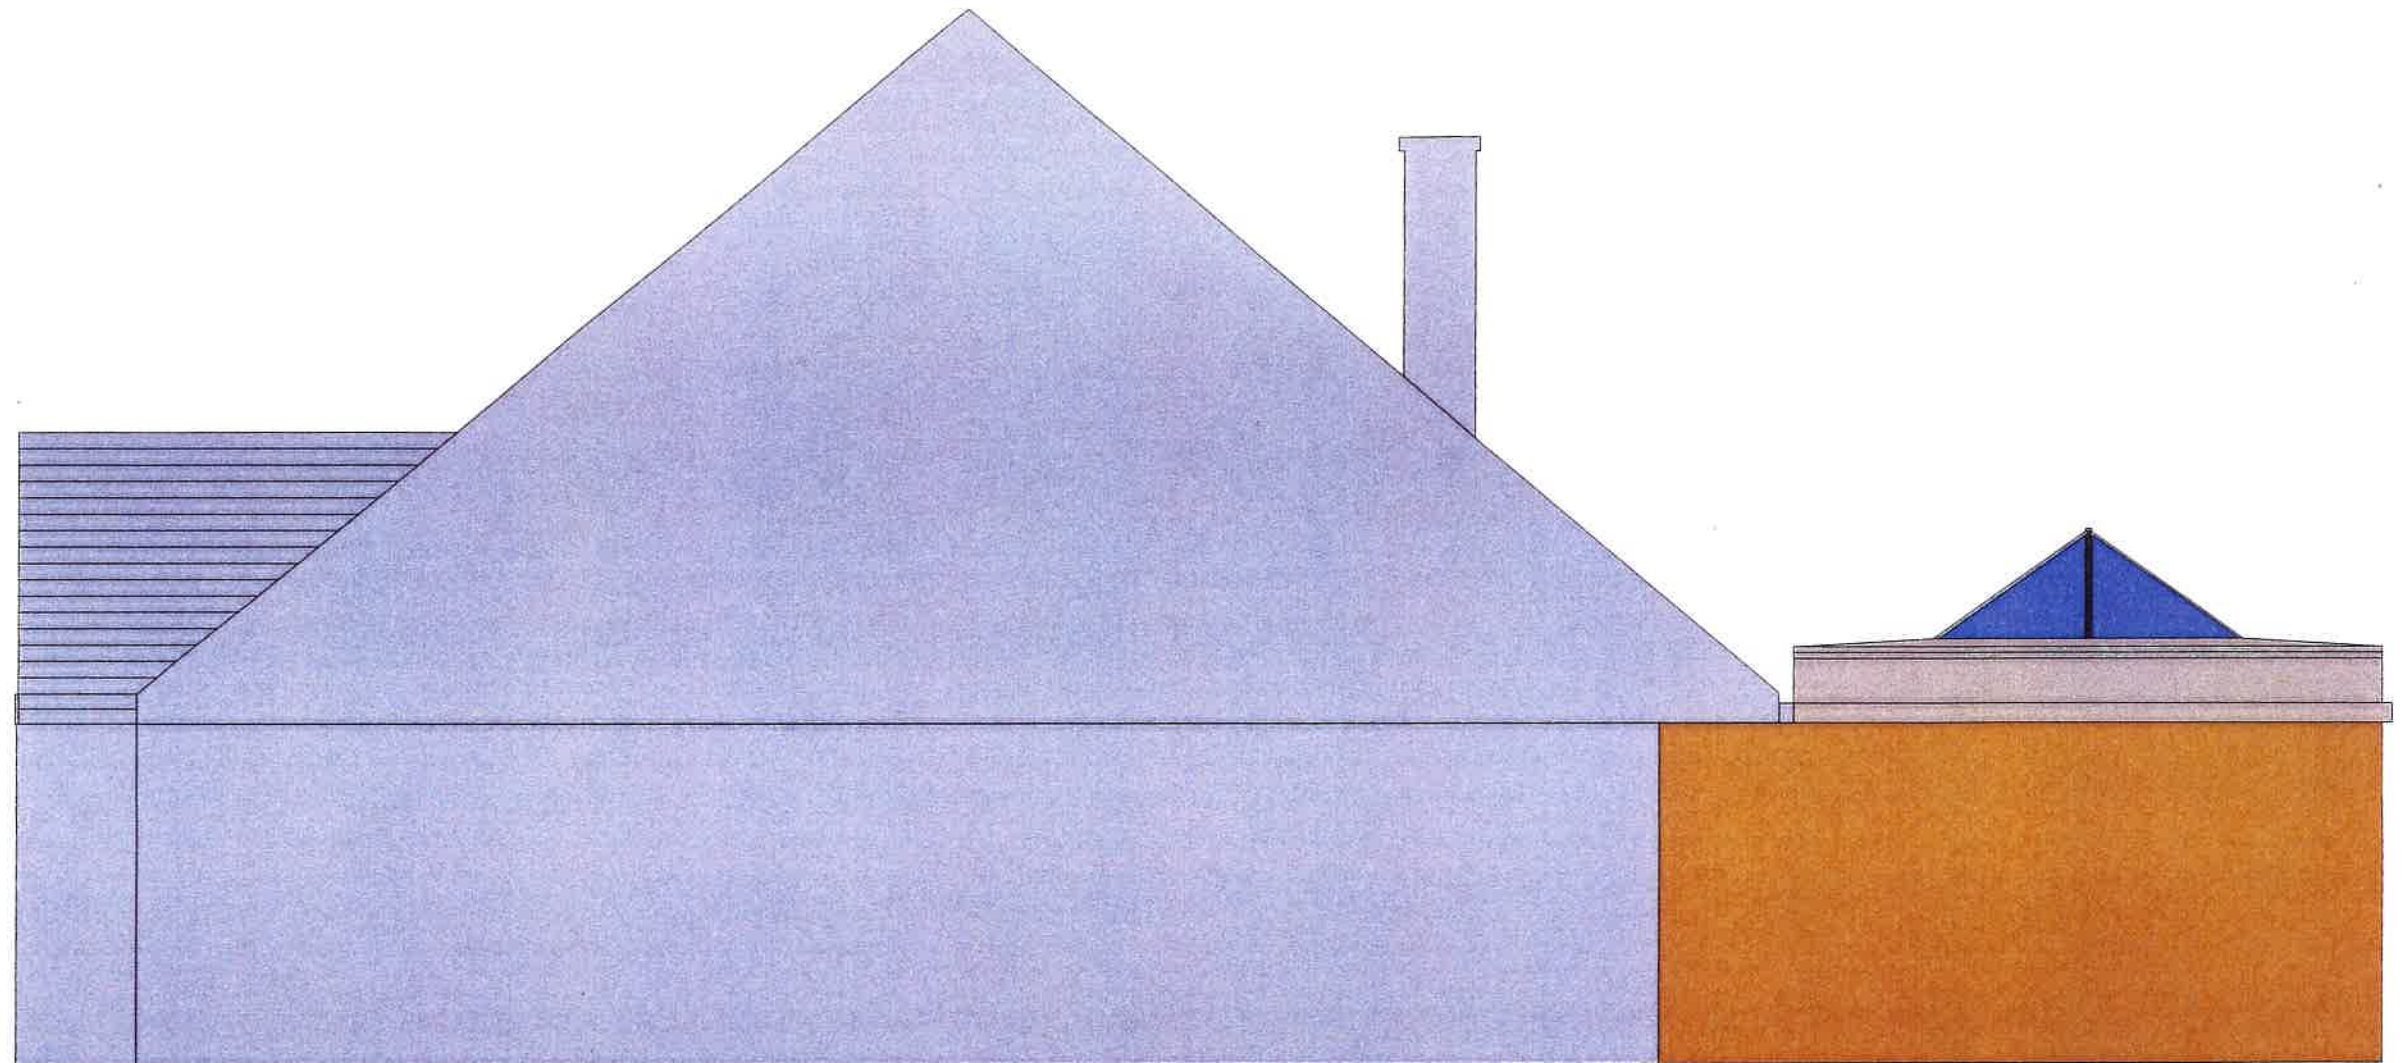


Site Address:
9 The Plantation
East Preston
BN16 1LD

Date: 12/03/19

Version No: 1.1

Scale: 1:50 @A3

Drawing No.

Drawing 4
Proposed North
Elevation

Project

Proposed construction
of Orangery