


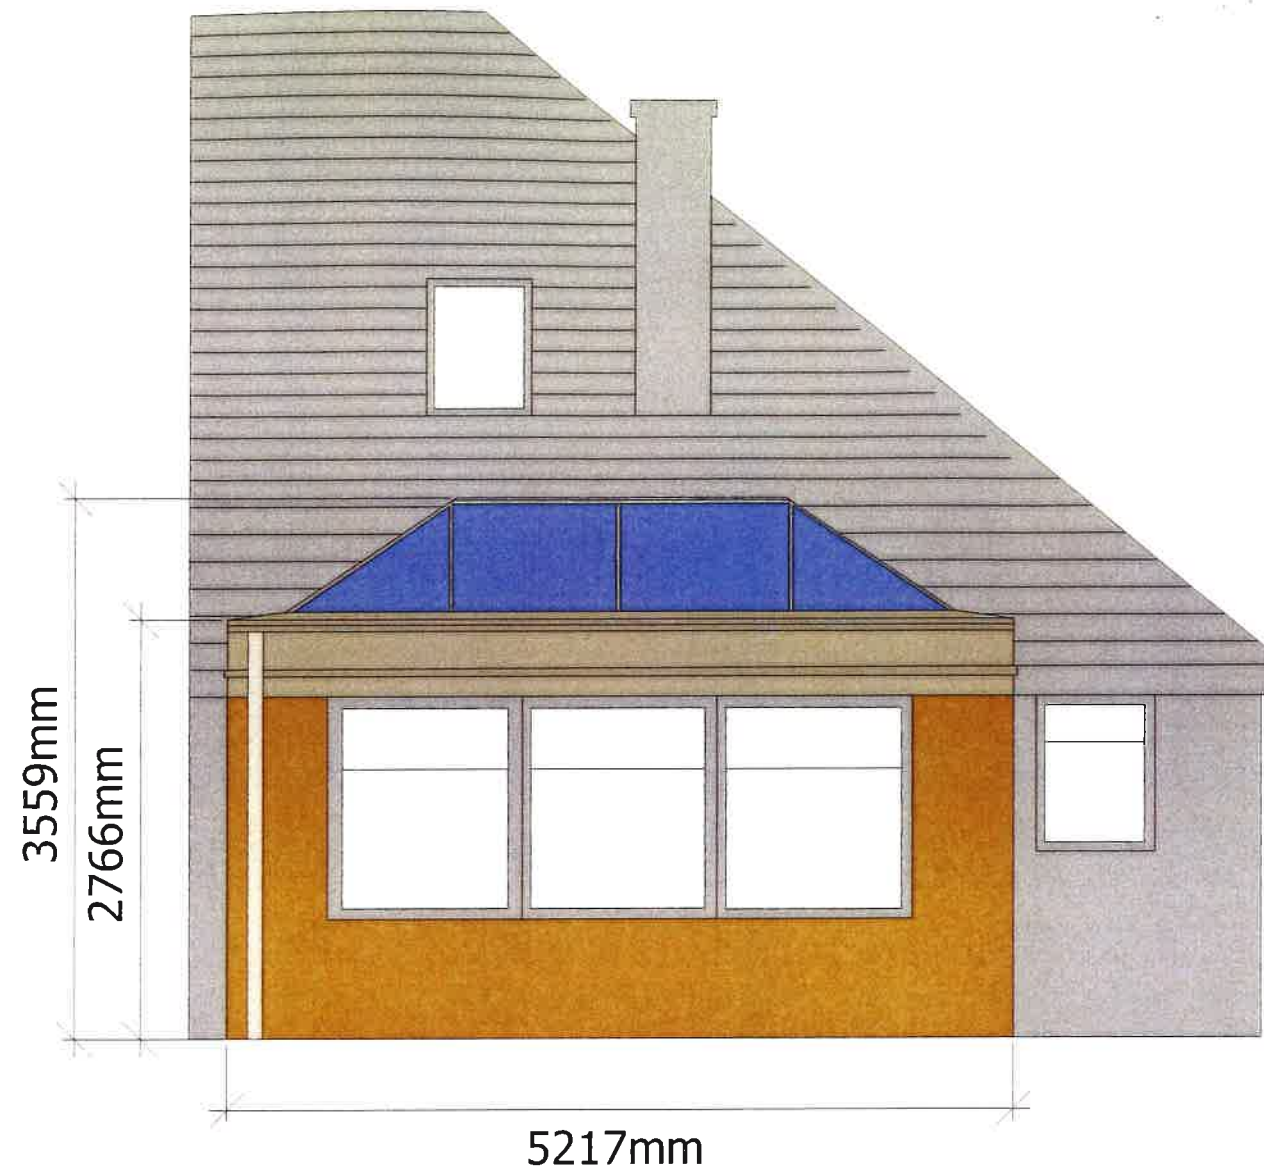

Notes:

Materials -

Brickwork to match existing house in style and colour.
 Windows and doors, white conservatory style 'A' rated.
 Roof lantern - Sunshield active blue glass.
 Flat roof and overhang areas GRP finished.

Site Address:
9 The Plantation
East Preston
BN16 1LD

Date: 12/03/19

Version No: 1.1

Scale: 1:50 @A3

Drawing No.

Drawing 6
 Proposed West
 Elevation

Project

Proposed construction
 of Orangery